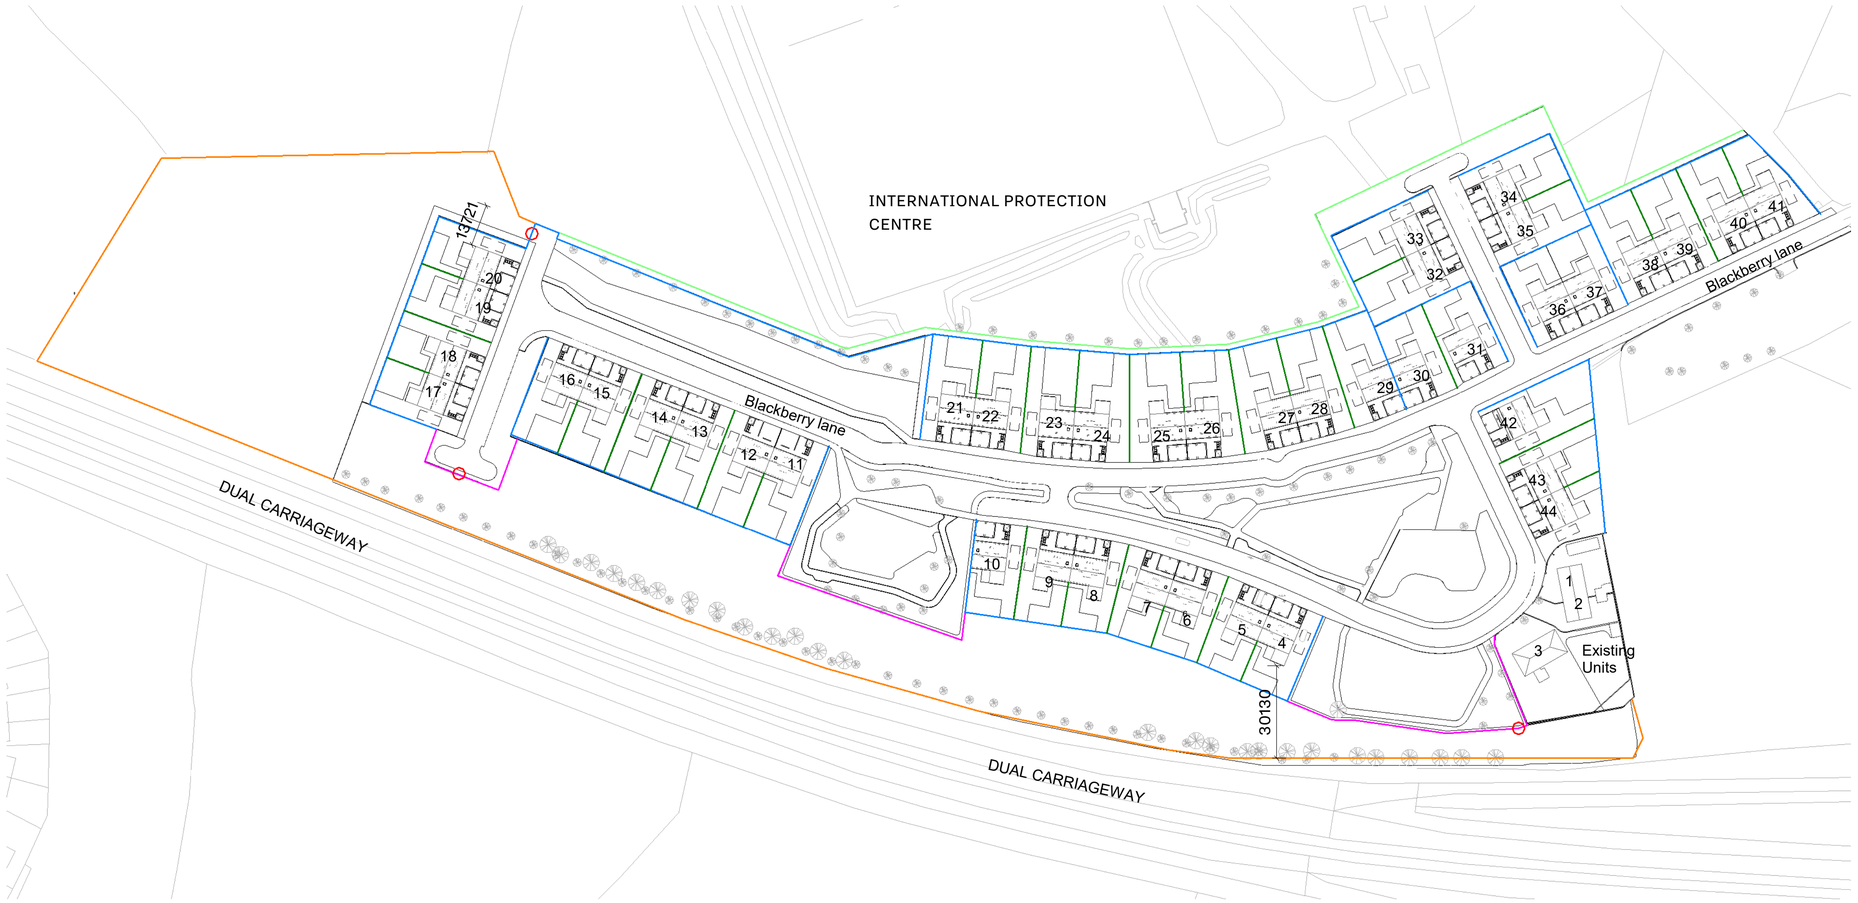

1 PROPOSED SITE - BOUNDARY CONDITION

1 : 1000

N

1 : 1000

0 10 20 50 100m

Check all dimensions on site and notify of all and any discrepancies. **Do not scale** off this drawing. All drawings to be read in conjunction with **Architects Specification** and all relevant contract documents. This drawing should be **printed in colour** for clarity. This drawing and its content are **copyright to OBFA Architects Ltd**. This drawing shall not be copied, reproduced or otherwise used without the prior consent of OBFA Architects Ltd. No third party may take reliance on any aspect of this document without **prior consent** of OBFA Architects Ltd.
REV June 2022

C:\Users\KevinGociu\Documents\2116-OBFA-SI-ZZ-M3-A-3030-MASTER SITE_kevin.gociuYHF9K.rvt

Site condition Legend

- 2m High Security Fence
- Existing boundary fence to be retained
- 1m High wire fence
- 2m High Concrete panel fence on 1m high concrete wall
- 2.4m High Concrete panel
- Controlled maintenance access gate

REV	DATE	DESCRIPTION	ISSUED TO	ISSUED BY
1	28-05-2026	FOR PLANNING		OBFA

OBFA ARCHITECTS
+353(0)16854586 www.obfa.ie
1 Johnson Place D02 HW58

PROJECT ID	2116
PROJECT NAME	BLACKBERRY LANE
CLIENT	WESTMEATH COUNTY COUNCIL
WORK STAGE	S1
CONSTR. STAGE	PL
DRAWN	KG
CHECK	PC
SCALE	As indicated
APPR	Approver
SIZE	A1
ISSUE DATE	11/06/2026 15:52:36
SHEET NAME	SITE PLAN BOUNDARY CONDITION
SHEET ID	1033
REV	1