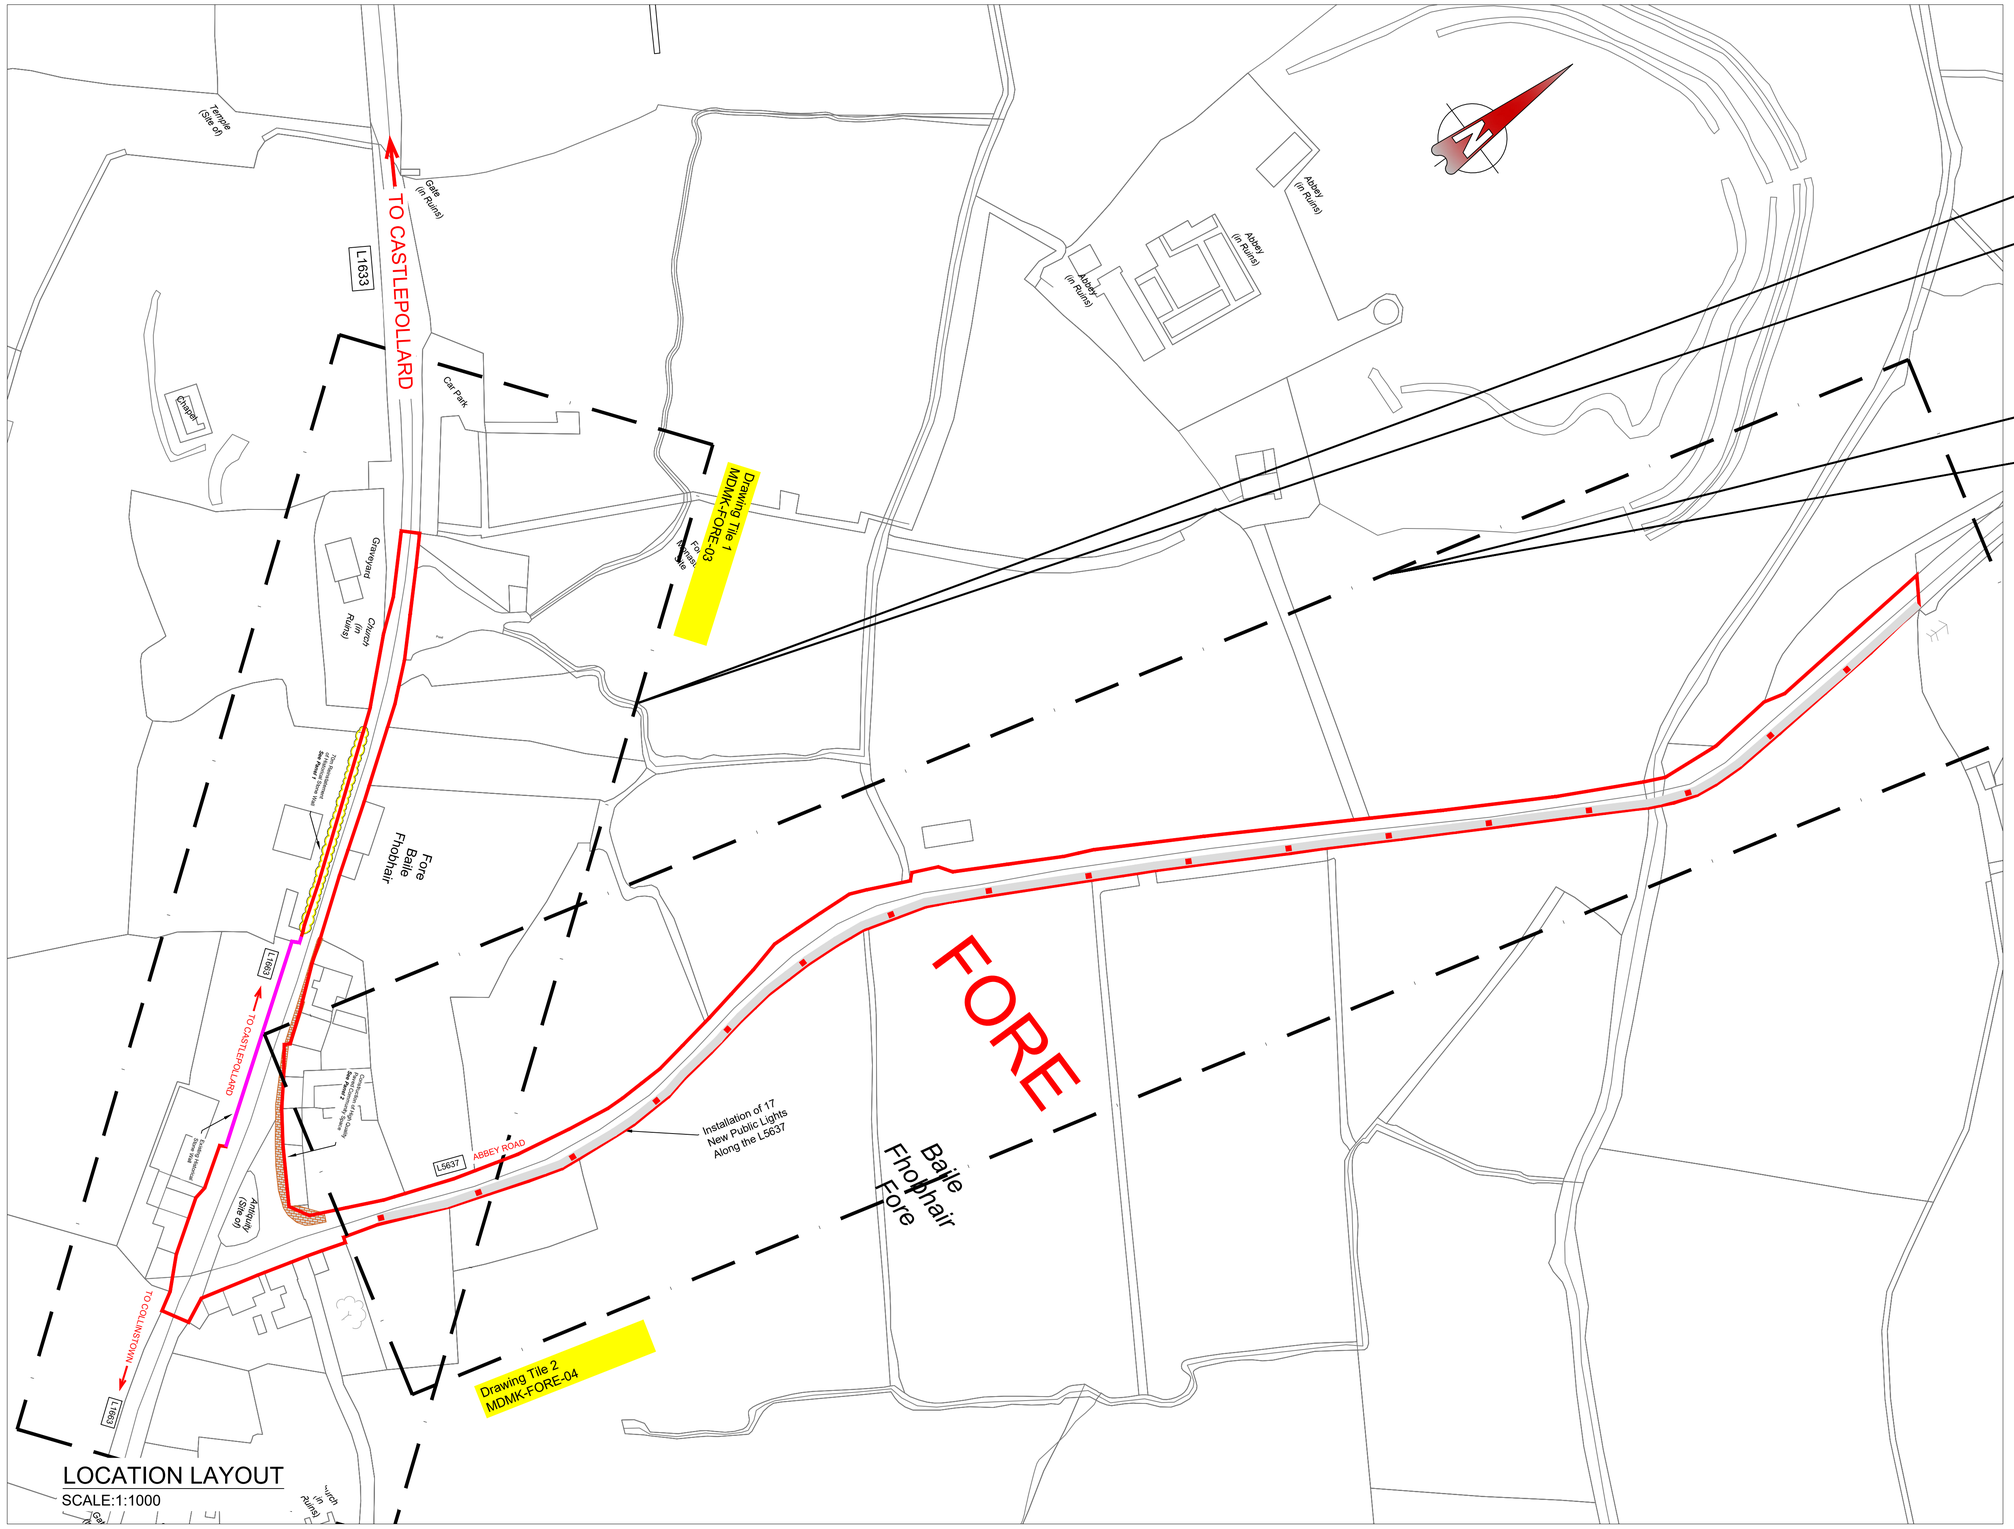

LEGEND

- SITE BOUNDARY
- EX.FOOTPATH
- EX. HISTORICAL WALL
- NEW PUBLIC LIGHTING
- PROPOSED FOOTPATH
- REINSTATEMENT HISTORICAL WALL

WESTMEATH COUNTY COUNCIL
Comhairle Chontae na hIarmhí

PROJECT:
T&V RENEWAL SCHEME
FORE VILLAGE

TITLE:
PROPOSED FOOTPATH
AND WALL RECONSTRUCTION

Stage	Drawing No.	Revision
PLANNING	MDMK-FORE-2023-01	

Scale:	Date:	Surveyed:
1;1000 @ A1	21/03/2023	MM, EW

Designed	Drawn	Checked	Approved
P.Kavanaugh	C.Crowley	P.Kavanaugh	P.Kavanaugh

Mullingar Kinnegad
Municipal District
Áras an Chontae
An Muileann gCearr
Phone 044 9332000
Web: www.westmeathcoco.ie

Fore T&V Design.dwg
Directory
M:\2. Administration\2.17 Grant Programmes\2.17.7 Town and Village Renewal Scheme\Town & Village Renewal 2021-2022 applications\Fore\Drawings