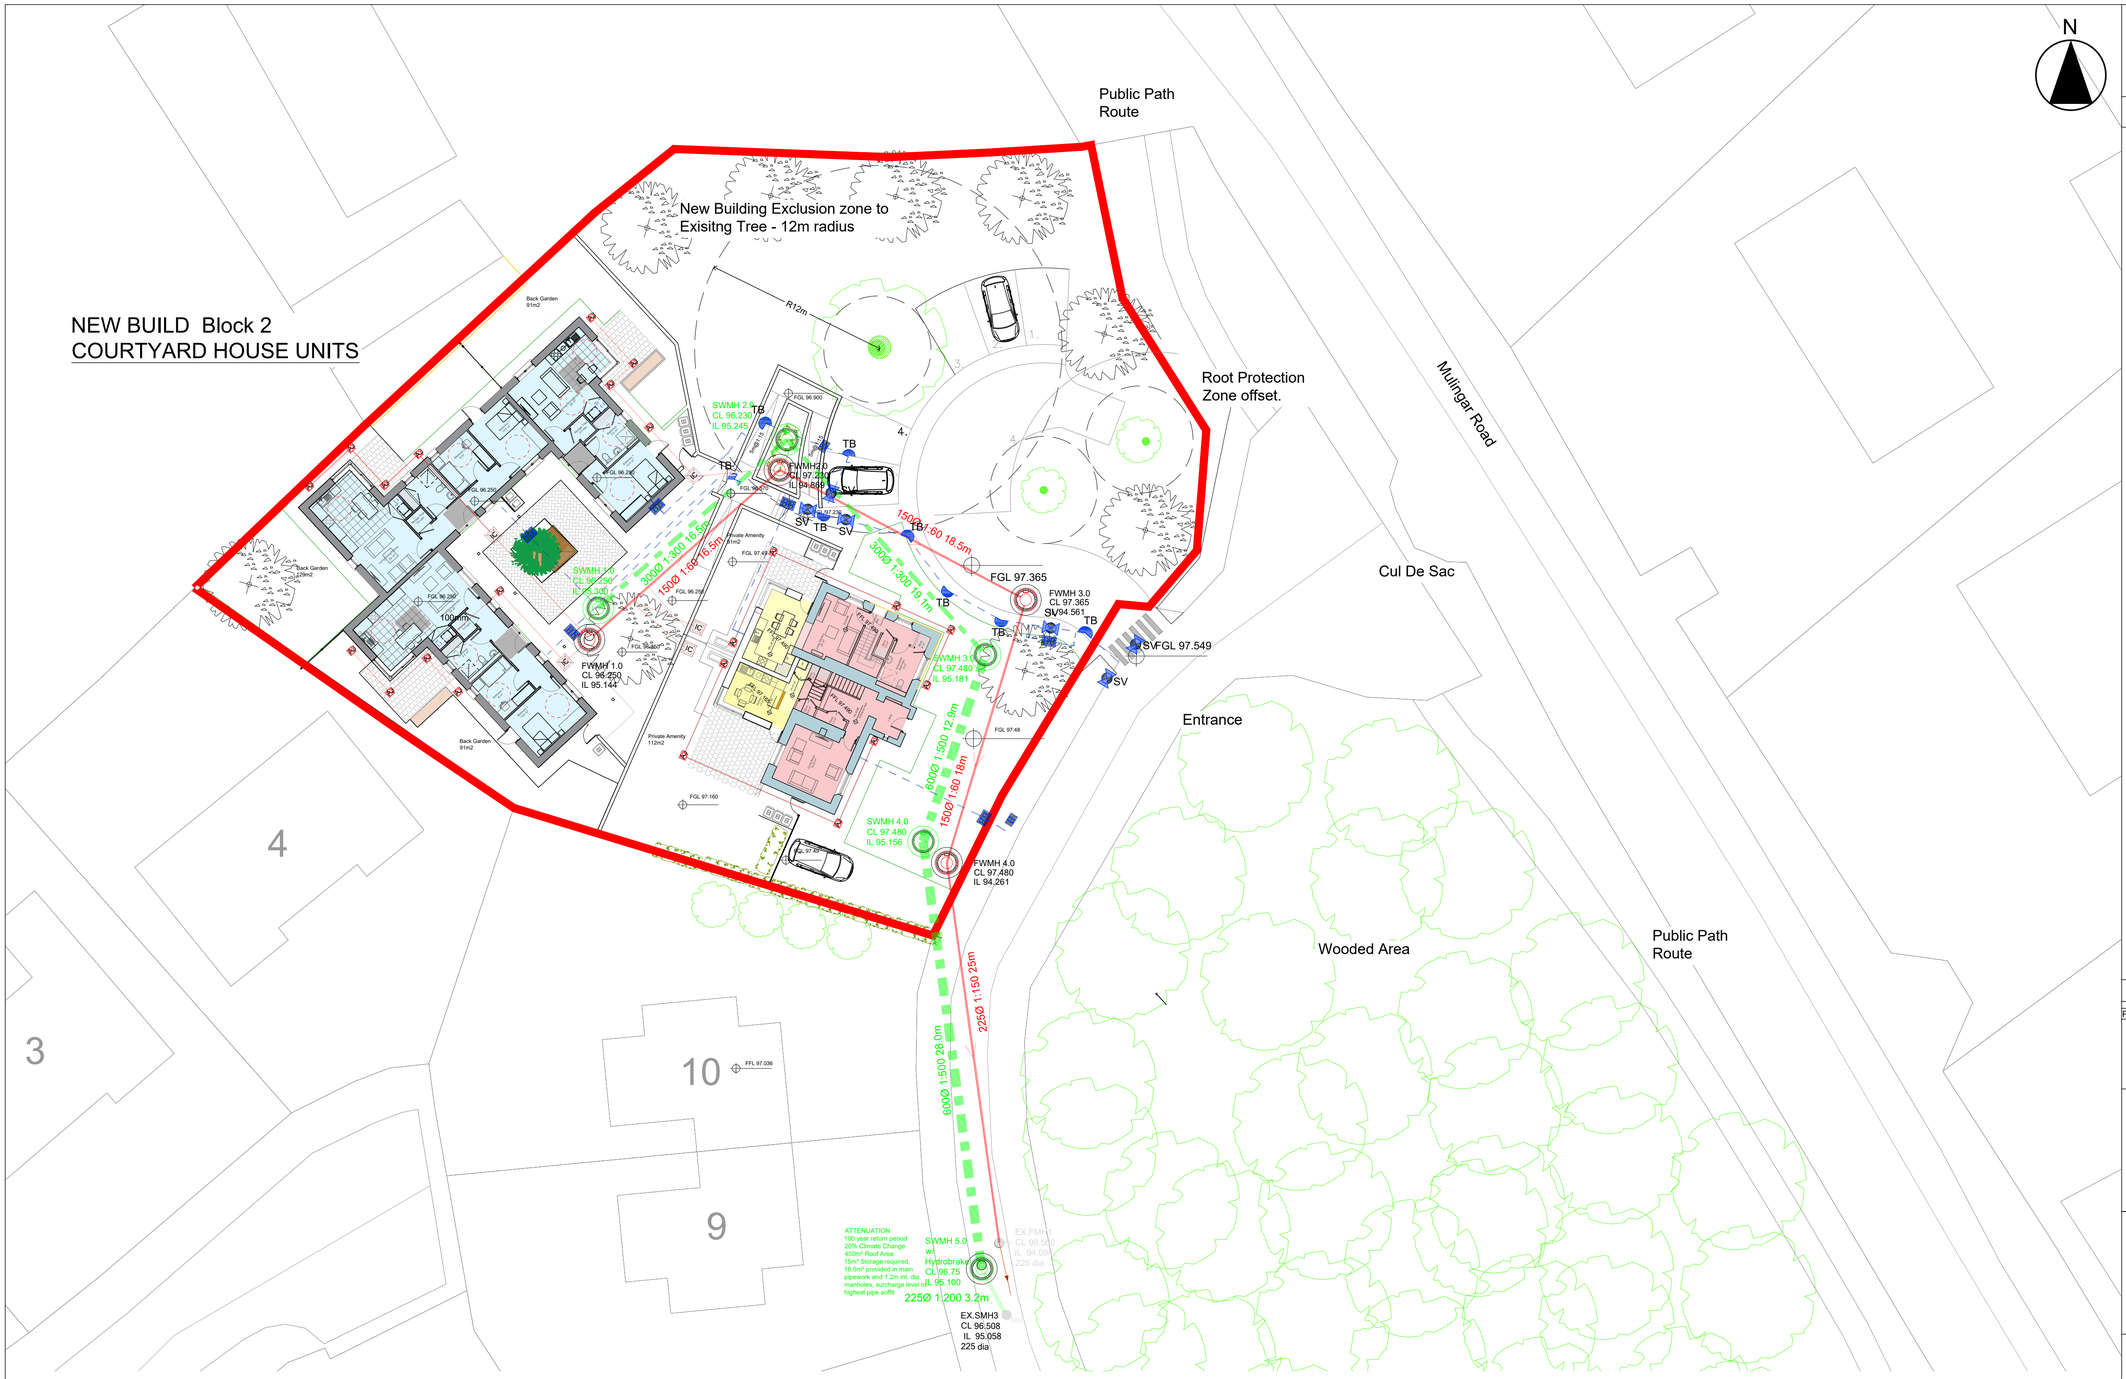

SITE LAYOUT

SCALE 1: 200(@A1)

N

LEGEND

Site extents shown outlined in RED

BLOCK TYPES

MATRONS HOUSE Block 1

Refurbishment and extension of the Matrons House to create 2 semi detached 2 storey House Units

New Build Extension shown in yellow

Refurbished of Existing Building shown in pink

New Build Extension shown in blue

Drainage Legend

Foul sewer Line

Surface water Line

Revision Schedule

Rev No.	Rev Description	Rev Date	Issued by	Issued to
P01	Planning - Part VIII Submission	20/04/26	WCC	WCC

Not For Construction

Do not scale drawings.

Use figured dimensions only.

Tionscadal Éireann
Project Ireland
2040

WESTMEATH COUNTY COUNCIL
Comhairle Chontae na hIarmhí

WESTMEATH HOUSING DESIGN TEAM
CIVIC CENTRE, CHURCH ST, ATHLONE, N37 P2T5
Phone: 09064 42100
Web: www.westmeathcoco.ie

PROJECT:
CONSTRUCTION of 5 DWELLING UNITS AT BELVEDERE ORPHANAGE, TYRRELLSPASS

TITLE:
PROPOSED SITE LAYOUT - DRAINAGE

Drawing No: 105-WCC-ZZ-ZZ-DR-A-1700	**Scale:** 1:200 & 100 @ A1	**Designed** -
		Drawn -ToH
Stage: PLANNING - PART VIII	**Datum:** MALIN	**Checked** -
Status A2b / **Rev** P01	**Date:** 07/07/25	**Approved** -

File Name and Directory:
H:\CAPITAL HOUSING DESIGN TEAM\1-Capital Schemes\105-Belvedere Orphanange\DRAWINGS\5. Part 8 -Planning\2. DWG's