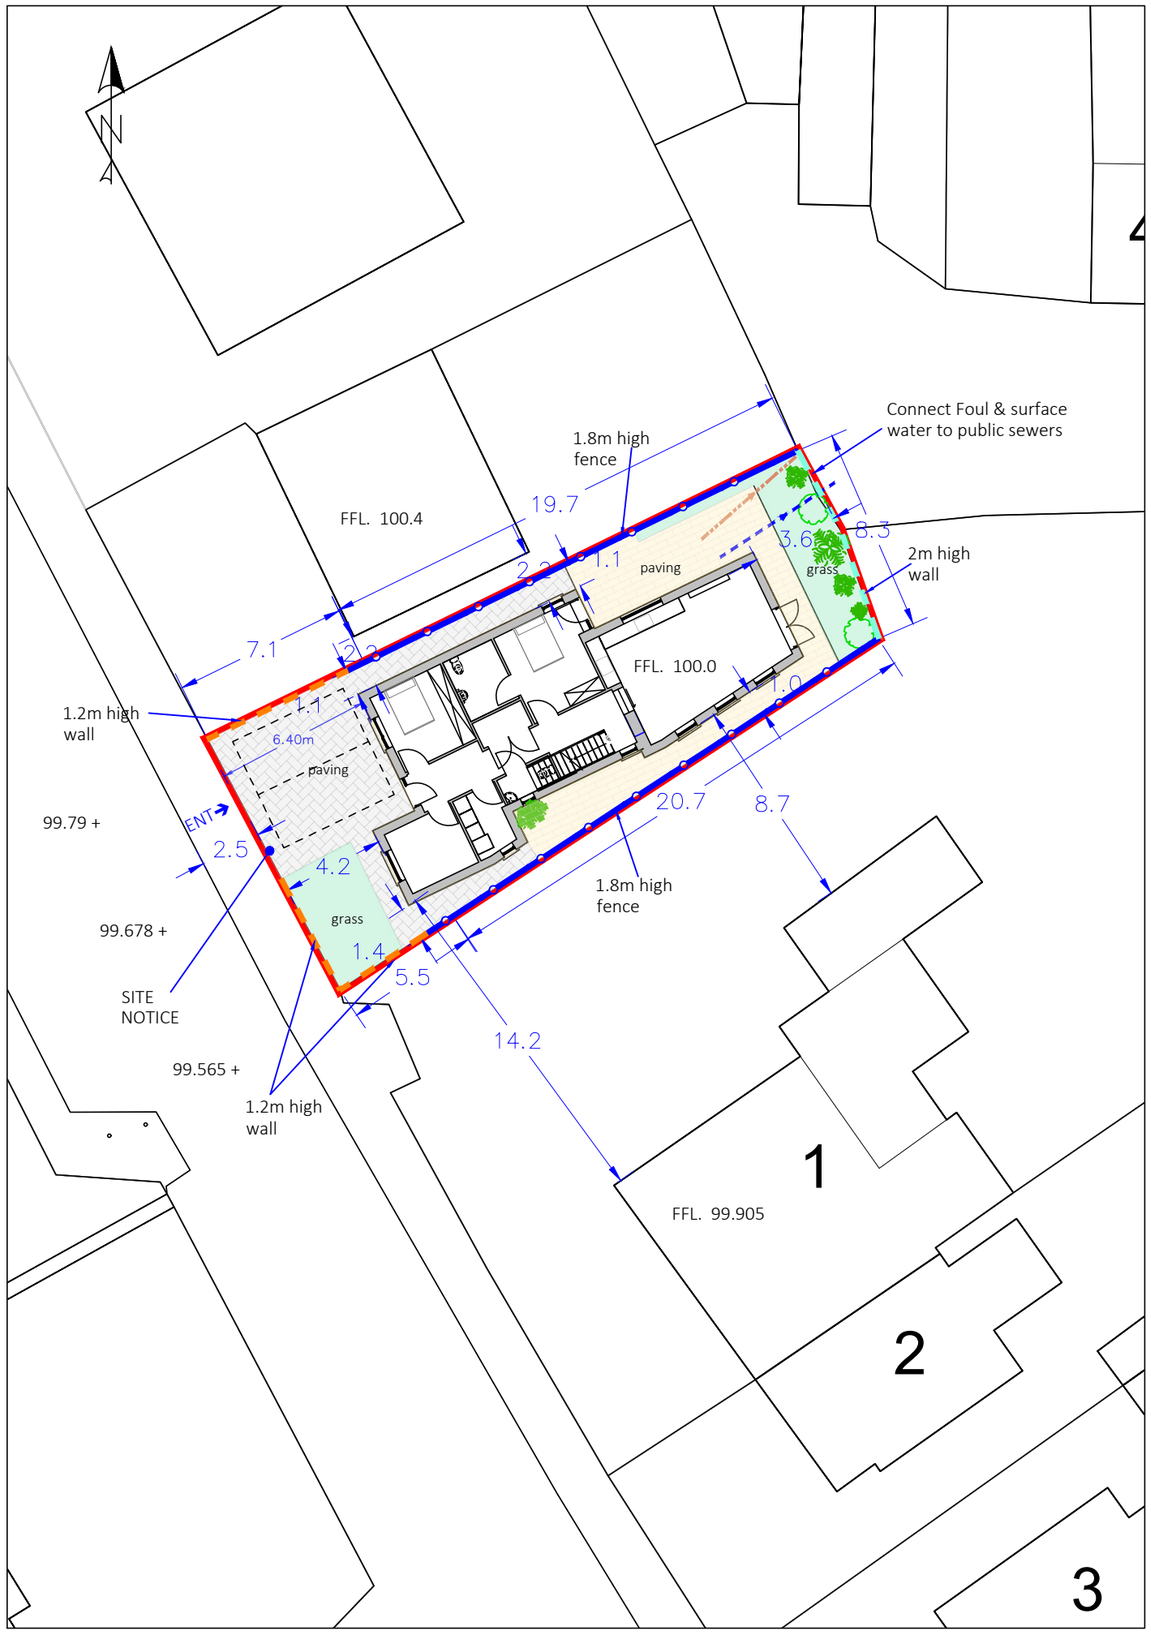

Site Layout scale 1:250

Site Location Map scale 1:1000 *OS Sheet 3035-15*

Legend

- Site Boundary
- Proposed 2m high Block wall
- 1.8m high post & panel fence
- 1.2m block wall, plaster & capped

REV.	DESCRIPTION.	DATE.	BY.

Rebuilding Ireland
Action Plan for Housing and Homelessness

FUNDED BY THE IRISH GOVERNMENT UNDER REBUILDING IRELAND, ACTION PLAN FOR HOUSING AND HOMELESSNESS

WESTMEATH HOUSING DESIGN TEAM
WESTMEATH COUNTY COUNCIL,
CIVIC CENTRE, CHURCH ST,
ATHLONE, N37 P2T5
Phone: 0906442100
Web: www.westmeathcoco.ie

PROJECT:
CONSTRUCTION OF 1 HOUSE AT COOSAN ROAD, ATHLONE

TITLE:
PROPOSED SITE LAYOUT & LOCATION MAP

Scale: AS SHOWN	Datum:	Date: 17/5/22

Drawing No.	Stage	Revision
123_03_001	PART VIII	

Surveyed	Drawn	Checked	Approved
CH & MK	CH	PH	PH

FILE NAME AND DIRECTORY:
site layout proposed.dwg
H:\CAPITAL HOUSING DESIGN TEAM\1-Capital Schemes\123 - Kilmacaugh Road\Drawings\Part 8

© Ordnance Survey Ireland/Government of Ireland 2021/OSi_NMA_287