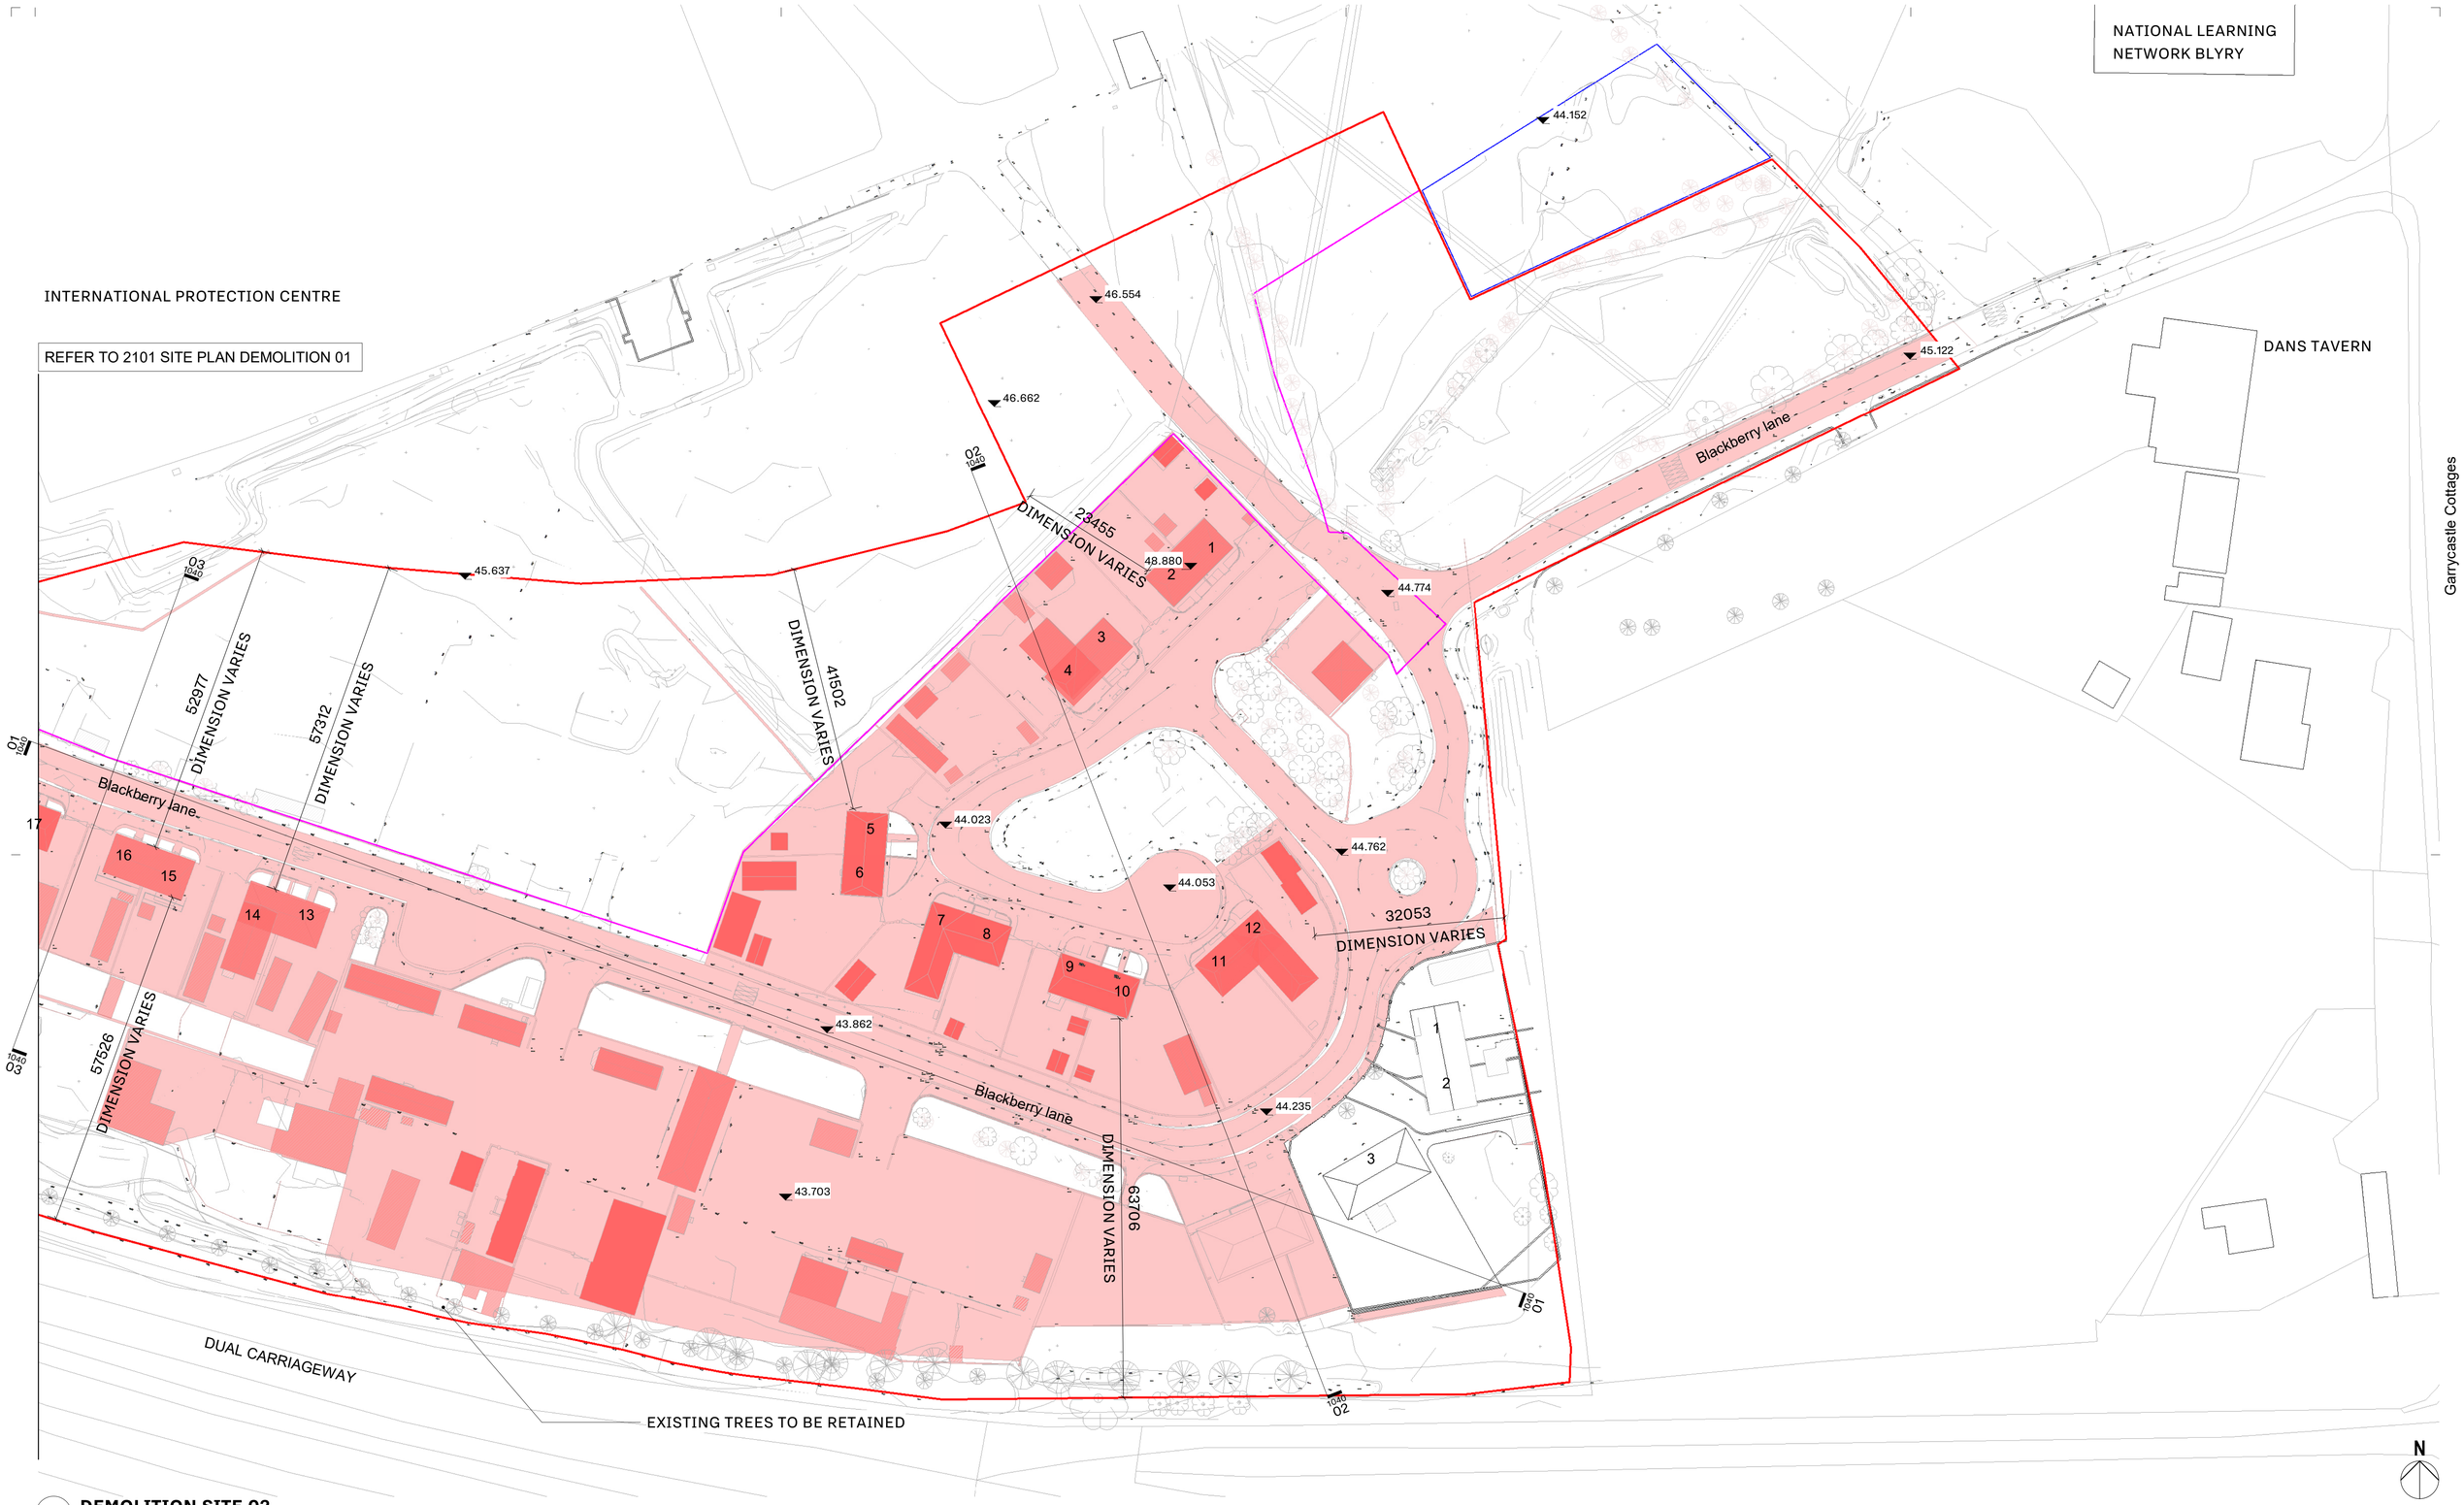


1 **DEMOLITION SITE 02**
1 : 500

**Check** all dimensions on site and notify of all and any discrepancies. **Do not scale** off this drawing. All drawings to be read in conjunction with **Architects Specification** and all relevant contract documents. This drawing should be **printed in colour** for clarity. This drawing and its content are **copyright to OBFA Architects Ltd**. This drawing shall not be copied, reproduced or otherwise used without the prior consent of OBFA Architects Ltd. No third party may take reliance on any aspect of this document without **prior consent** of OBFA Architects Ltd.
**REV June 2022**

C:\Users\KevinGociu\Documents\2116-OBFA-SI-ZZ-M3-A-3030-MASTER SITE_kevin.gociuYHF9K.rvt

## SITE DEMOLITION LEGEND

- SITE BOUNDARY LINE
- LAND OWNED BY APPLICANT
- LAND CURRENTLY OWNED BY THIRD PARTY - OWNER'S CONSENT IN PLACE
- ROAD/ HARD SURFACE AREAS TO BE DEMOLISHED
- BUILDING STRUCTURES TO BE DEMOLISHED

| REV | DATE | DESCRIPTION | ISSUED TO | ISSUED BY |
|---|---|---|---|---|
| 1 | 28-05-2026 | FOR PLANNING | | OBFA |


O'BF_A ARCHITECTS
+353(0)16854586 www.obfa.ie
1 Johnson Place D02 HW58


| | | | |
|---|---|---|---|
| PROJECT ID: 2116 | PROJECT NAME: BLACKBERRY LANE | DRAWN: KG | CHECK: PC |
| CLIENT: WESTMEATH COUNTY COUNCIL | | SCALE: 1 : 500 | APPR: Approver |
| WORK STAGE: S1 | CONSTR. STAGE: PL | SIZE: A1 | ISSUE DATE: 28/05/2026 16:17:14 |
| SHEET NAME: PROPOSED DEMOLITION PLAN 02/02 | | SHEET ID: 1022 | REV: 1 |