SITE BOUNDARY

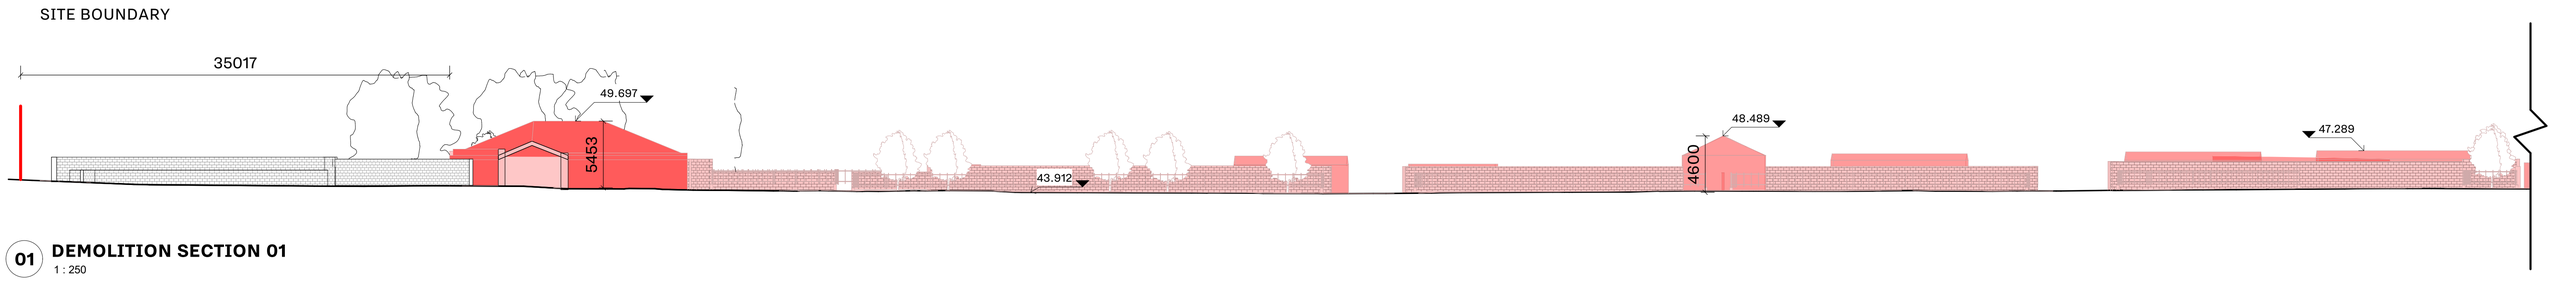

01 DEMOLITION SECTION 01
1 : 250

SITE BOUNDARY BEYOND
~10000mm

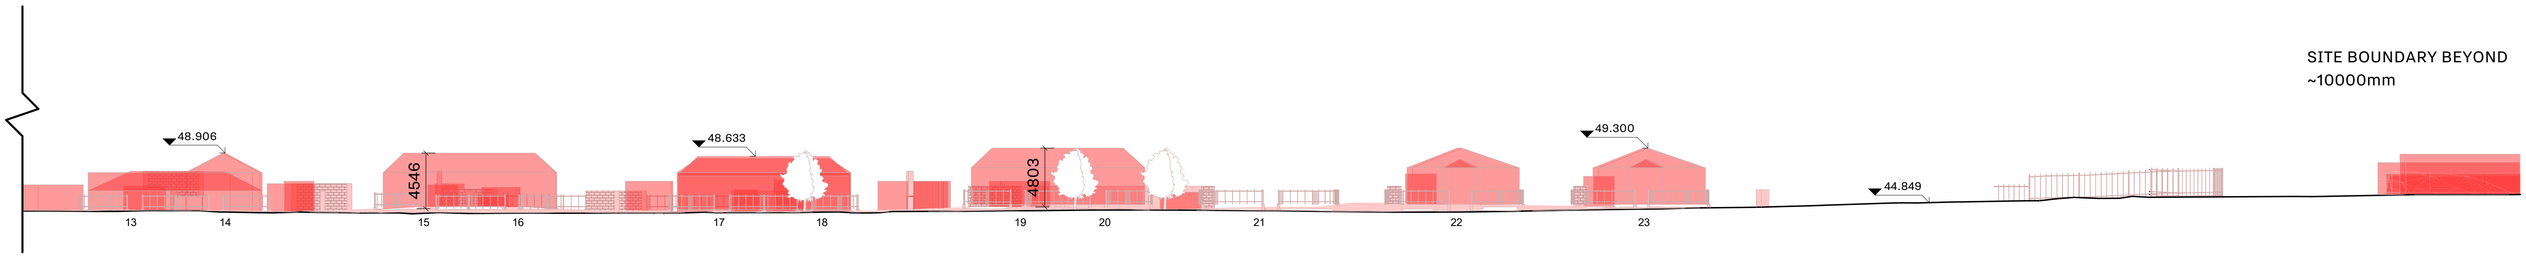

01.1 DEMOLITION SECTION 01 CONTINUE
1 : 250

SITE BOUNDARY

EXISTING TREES ADJACENT
TO DUAL CARRIAGE WAY TO
BE RETAINED

SITE BOUNDARY

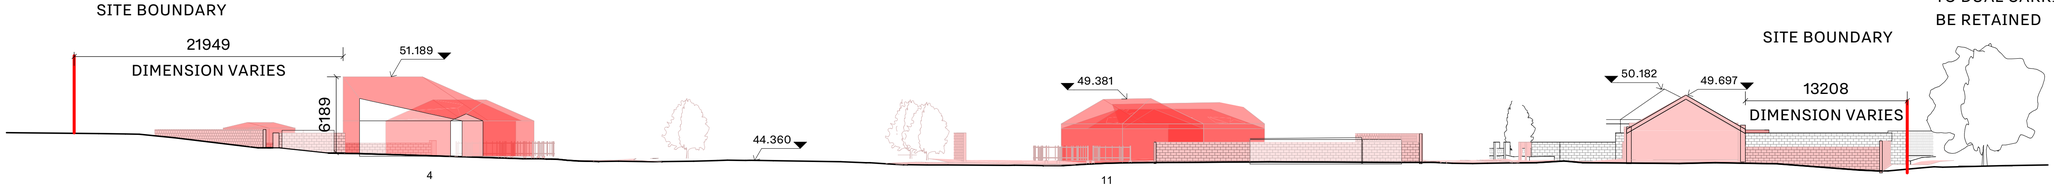

02 DEMOLITION SECTION 02
1 : 250

SITE BOUNDARY

SITE BOUNDARY

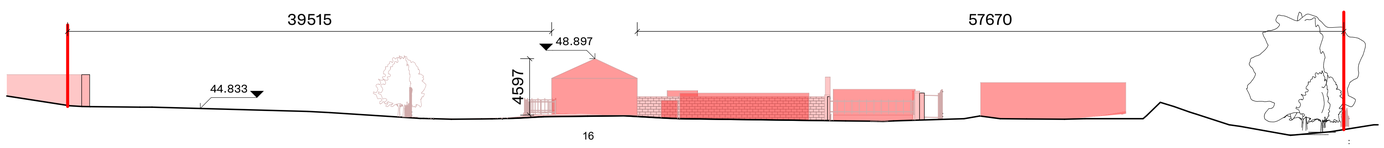

EXISTING TREES TO BE RETAINED

03 DEMOLITION SECTION 03
1 : 250

1 : 600
0 5 10 30 60m

Check all dimensions on site and notify of all and any discrepancies.
Do not scale off this drawing. All drawings to be read in conjunction with **Architects Specification** and all relevant contract documents.
This drawing should be **printed in colour** for clarity. This drawing and its content are **copyright to OBFA Architects Ltd**. This drawing shall not be copied, reproduced or otherwise used without the prior consent of OBFA Architects Ltd. No third party may take reliance on any aspect of this document without **prior consent** of OBFA Architects Ltd.
REV June 2022

C:\Users\KevinGociu\Documents\2116-OBFA-SI-ZZ-M3-A-3030-MASTER SITE_kevin.gociuVHF9K.rvt

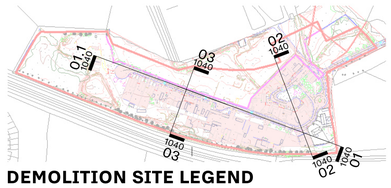

DEMOLITION SITE LEGEND

SITE DEMOLITION LEGEND

- SITE BOUNDARY LINE
- LAND OWNED BY APPLICANT
- LAND CURRENTLY OWNED BY THIRD PARTY - OWNER'S CONSENT IN PLACE
- ROAD/ HARD SURFACE AREAS TO BE DEMOLISHED
- BUILDING STRUCTURES TO BE DEMOLISHED

REV	DATE	DESCRIPTION	ISSUED TO	ISSUED BY
1	28-05-2026	FOR PLANNING		OBFA

OBFA ARCHITECTS
+353(0)16854586 www.obfa.ie
1 Johnson Place D02 HW58

PROJECT ID	2116
PROJECT NAME	BLACKBERRY LANE
CLIENT	WESTMEATH COUNTY COUNCIL
WORK STAGE	S1
CONSTR. STAGE	PL
DRAWN	KG
CHECK	PC
SCALE	As indicated
APPR	Approver
SIZE	A1
ISSUE DATE	28/05/2026 16:18:23
SHEET NAME	PROPOSED DEMOLITION SECTION 01
SHEET ID	1040
REV	1