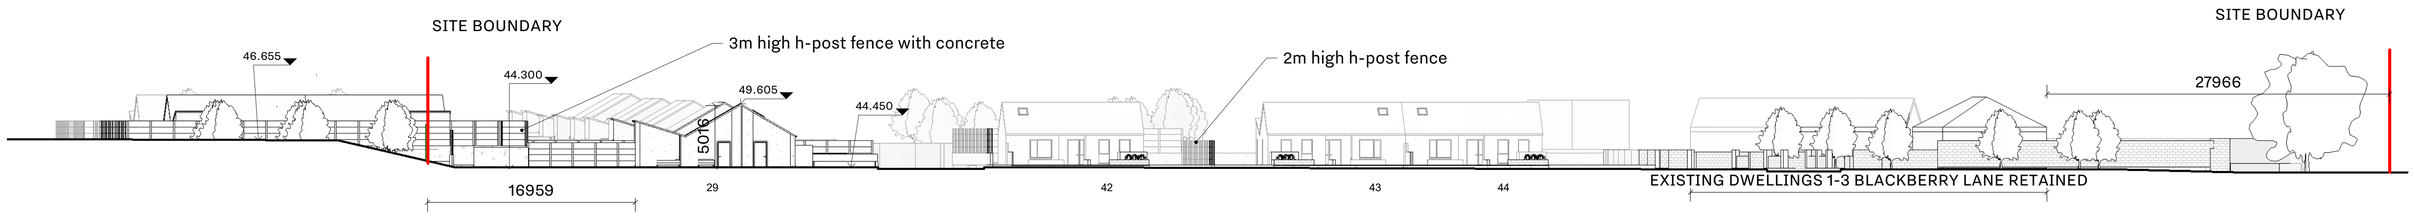

03 **PROPOSED SECTION 03**
1 : 250

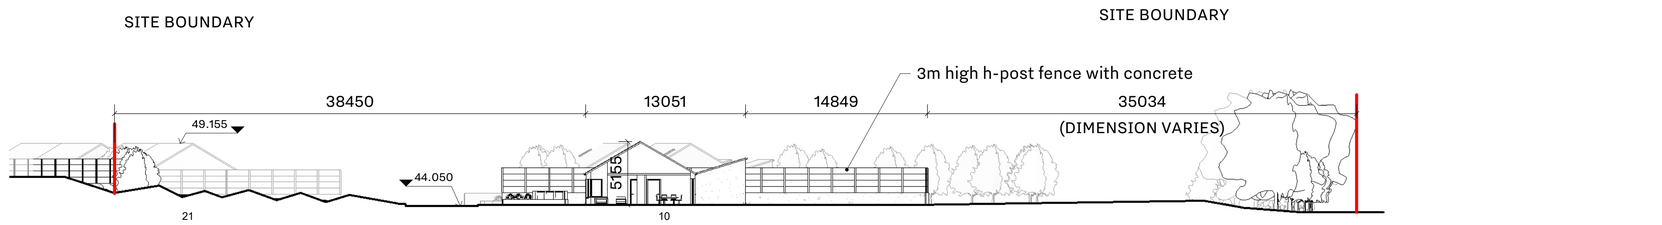

EXISTING TREES ADJACENT TO DUAL CARRIAGE WAY TO BE RETAINED

04 **PROPOSED SECTION 04**
1 : 250

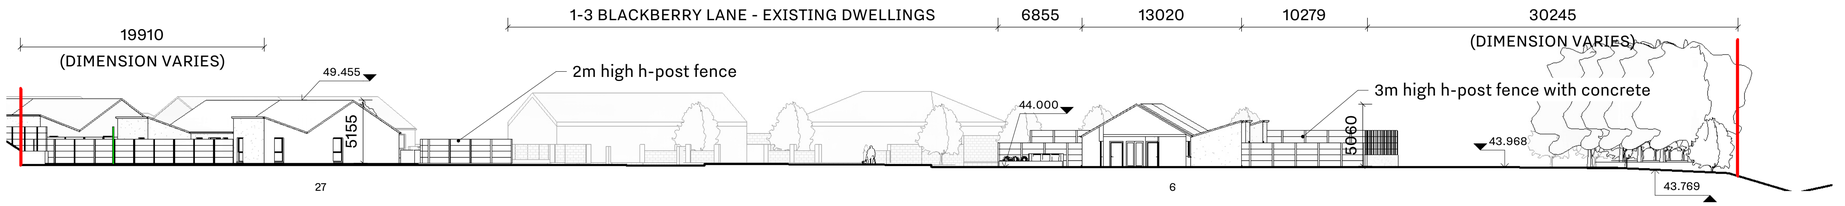

05 **PROPOSED SECTION 05**

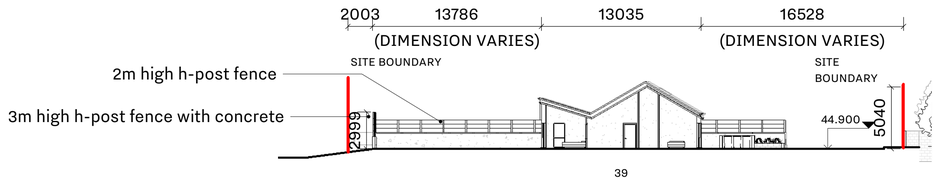

06 **PROPOSED SECTION 06**

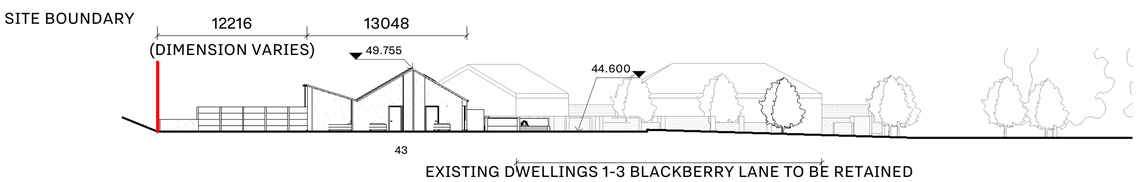

07 **PROPOSED SECTION 07**

Check all dimensions on site and notify of all and any discrepancies.
Do not scale off this drawing. All drawings to be read in conjunction with **Architects Specification** and all relevant contract documents.
This drawing should be **printed in colour** for clarity. This drawing and its content are **copyright to OBFA Architects Ltd.** This drawing shall not be copied, reproduced or otherwise used without the prior consent of OBFA Architects Ltd. No third party may take reliance on any aspect of this document without **prior consent** of OBFA Architects Ltd.
REV June 2022

C:\Users\KevinGociu\Documents\2116-OBFA-SI-ZZ-M3-A-3030-MASTER SITE_kevin.gociuYHF9K.rvt

PROPOSED_SITE LEGEND

NOTE:

NUMBER INDICATES HOUSE NUMBER

REV	DATE	DESCRIPTION	ISSUED TO	ISSUED BY
1	10-04-2026	FOR COORDINATION		OBFA
2	28-05-2026	FOR PLANNING		OBFA

O'BF_A ARCHITECTS
+353(0)16854586 www.obfa.ie
1 Johnson Place D02 HW58

PROJECT ID 2116
PROJECT NAME BLACKBERRY LANE
CLIENT WESTMEATH COUNTY COUNCIL
WORK STAGE S1
CONSTR. STAGE PL
SHEET NAME **PROPOSED SITE CROSS SECTION**
SHEET ID **1042**
REV **2**
DRAWN KG
CHECK PC
SCALE As indicated
APPR Approver
SIZE A1
ISSUE DATE 28/05/2026 16:19:52