Description:
==========
Digital Landscape Model (DLM)

Publisher / Source:
==========
Ordnance Survey Ireland (OSi)

Data Source / Reference:
==========
PRIME2

File Format:
==========
Autodesk AutoCAD (DWG_R2013)

File Name:
==========
v_50396402_1.dwg

Clip Extent / Area of Interest (AOI):
==========
LLX,LLY= 605782.5224,741654.4153
LRX,LRY= 606612.5224,741654.4153
ULX,ULY= 605782.5224,742269.4153
URX,URY= 606612.5224,742269.4153

Projection / Spatial Reference:
==========
Projection= IRENET95_Irish_Transverse_Mercator

Centre Point Coordinates:
==========
X,Y= 606197.5224,741961.9153

Reference Index:
==========
Map Series | Map Sheets
1:2,500 | 3036-C
1:2,500 | 3036-D

Data Extraction Date:
==========
Date= 24-Apr-2024

Source Data Release:
==========
DCMLS Release V1.175.118

Product Version:
==========
Version= 1.4

License / Copyright:
==========
Ordnance Survey Ireland Terms of Use apply.
Please visit www.osi.ie/about/terms-conditions .

Ordnance Survey Ireland, 2024

Compiled and published by Ordnance Survey Ireland, Phoenix Park, Dublin 8, Ireland.

Unauthorised reproduction infringes Ordnance Survey Ireland and Government of Ireland copyright.

All rights reserved. No part of this publication may be copied, reproduced or transmitted in any form or by any means without the prior written permission of the copyright owners.

The representation on this map of a road, track or footpath is not evidence of the existence of a right of way.

Ordnance Survey maps never show legal property boundaries, nor do they show ownership of physical features.

Suirbh ireacht Ordan is ireann, 2024

Arna thioms agus arna fhoilsi ag Suirbh ireacht Ordan is ireann, P irc an Fhionnuisce, Baile tha Cliath 8, ire.

S ra onn at irgeadh neamh daraithe c ipcheart Shuirbh ireacht Ordan is ireann agus Rialtas na h ireann.

Gach cead ar cosnamh. N ceadmhach aon chuid den fhoilseach n seo a ch ipe il, a at irgeadh n a tharchur in aon fhoirm n ar aon bhealach gan cead i scr bhinn roimh r in ir an ch ipchirt.

N hionann b thar, bealach n cos n a bheith ar an l arsc il seo agus fianaise ar chead sl .

N thaispe nann l arscail de chuid Ordan is Shuirbheireacht na h ireann teorann phoint dleath il de mhaoin riamh, n in ireacht de ghn ithe fhisici la.

AREAL PHOTOGRAPH SITE BOUNDARY

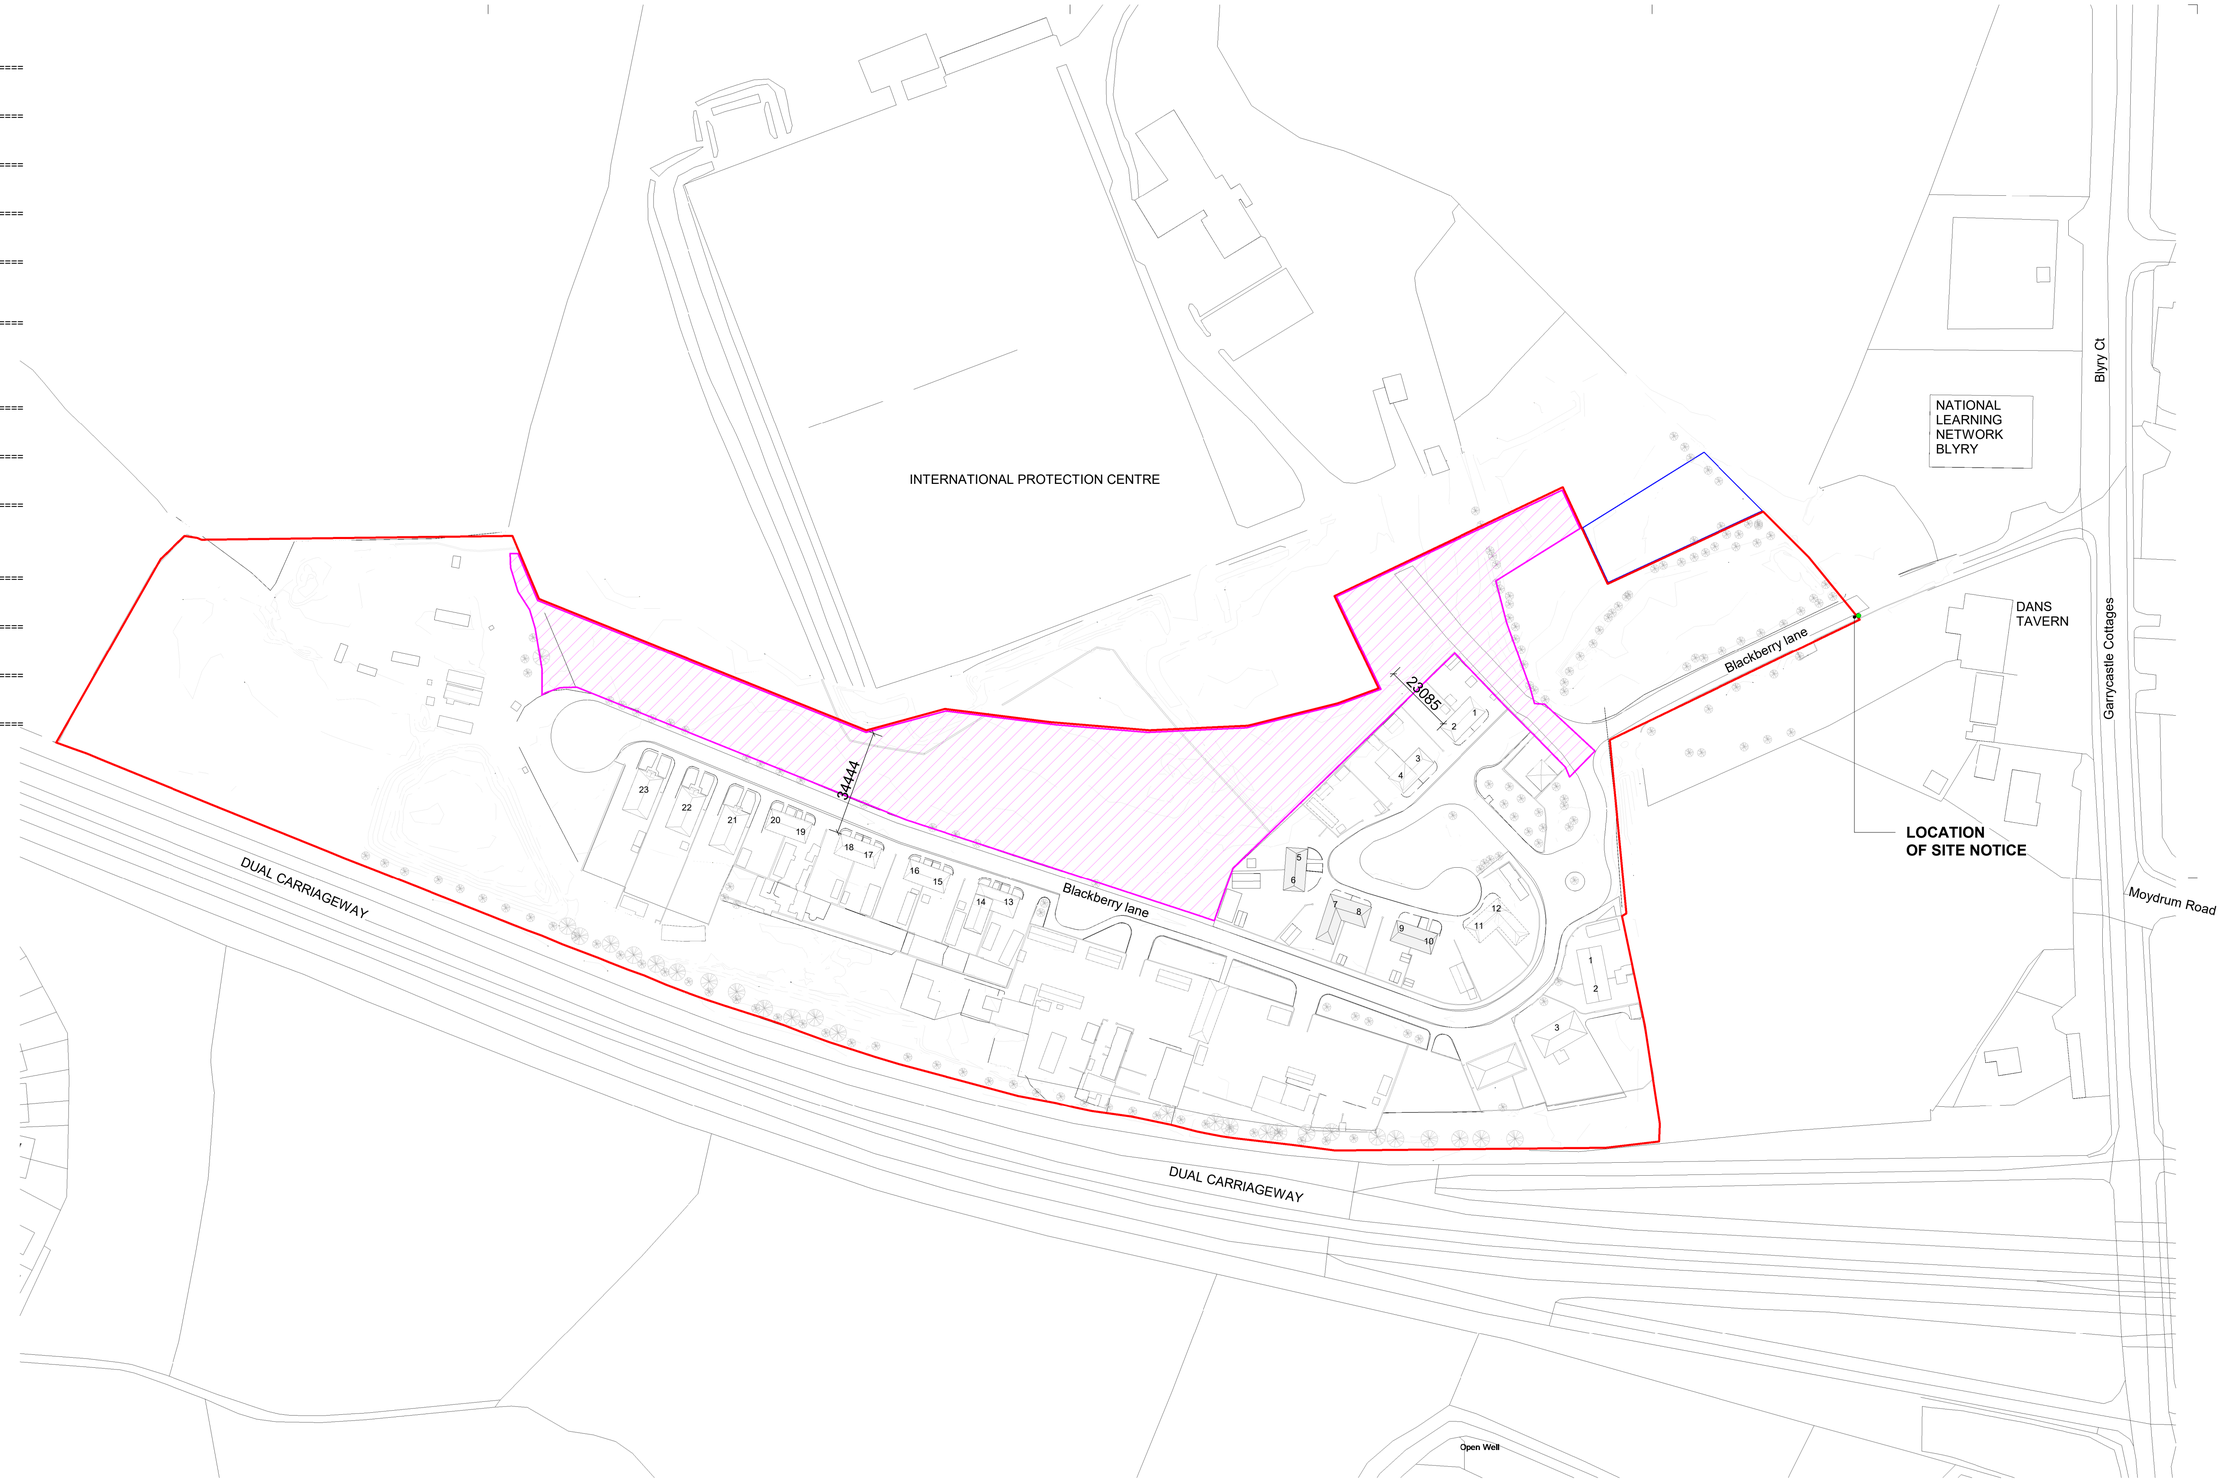

1 EXISTING SITE LOCATION MAP
1 : 1000

Check all dimensions on site and notify of all and any discrepancies. **Do not scale** off this drawing. All drawings to be read in conjunction with **Architects Specification** and all relevant contract documents. This drawing should be **printed in colour** for clarity. This drawing and its content are **copyright to OBFA Architects Ltd**. This drawing shall not be copied, reproduced or otherwise used without the prior consent of OBFA Architects Ltd. No third party may take reliance on any aspect of this document without **prior consent** of OBFA Architects Ltd.
REV June 2022

C:\Users\PaulConway\OneDrive - OBFA Architects Ltd\Documents\2116-OBFA-SI-ZZ-M3-A-3030-MASTER SITE_paul.conwayEJWTZ.rvt

EXISTING SITE LEGEND

- SITE BOUNDARY LINE
- ADJOINING LAND OWNED BY APPLICANT
- LAND CURRENTLY OWNED BY THIRD PARTY - OWNER'S CONSENT IN PLACE
- EXISTING TREES AT SOUTH BOUNDARY TO BE RETAINED

REV	DATE	DESCRIPTION	ISSUED TO	ISSUED BY
1	28-05-2026	FOR PLANNING		OBFA

OBFA ARCHITECTS
+353(0)16854586 www.obfa.ie
1 Johnson Place D02 HW58

PROJECT ID: 2116
PROJECT NAME: BLACKBERRY LANE
CLIENT: WESTMEATH COUNTY COUNCIL
WORK STAGE: S1
CONSTR. STAGE: XX
DRAW: NG
CHECK: PC
SCAL: As indicated
APPR: Approver
SIZE: A1
ISSUE DATE: 15/06/2026 17:31:12
SHEET NAME: SITE LOCATION MAP
SHEET ID: 1001
REV: 1