CONTIGUOUS ELEVATION 1

CONTIGUOUS ELEVATION 2

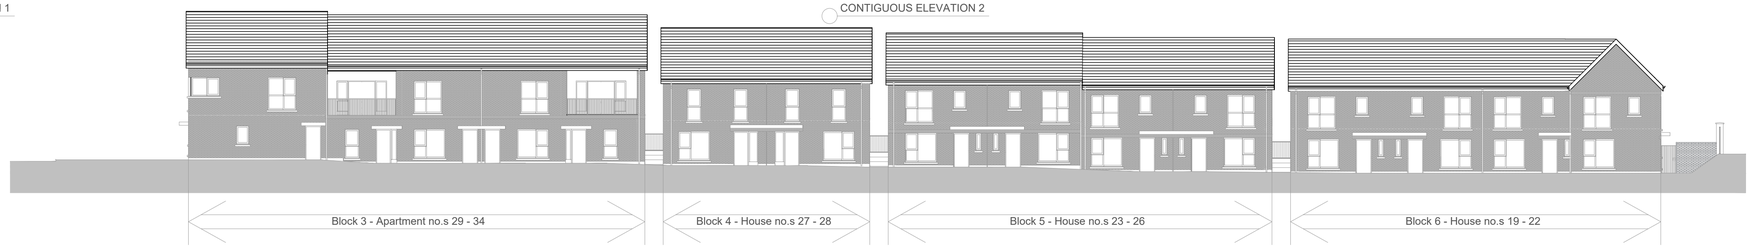

CONTIGUOUS ELEVATION 3

CONTIGUOUS ELEVATION 4

CONTIGUOUS ELEVATION 5

CONTIGUOUS ELEVATION 6

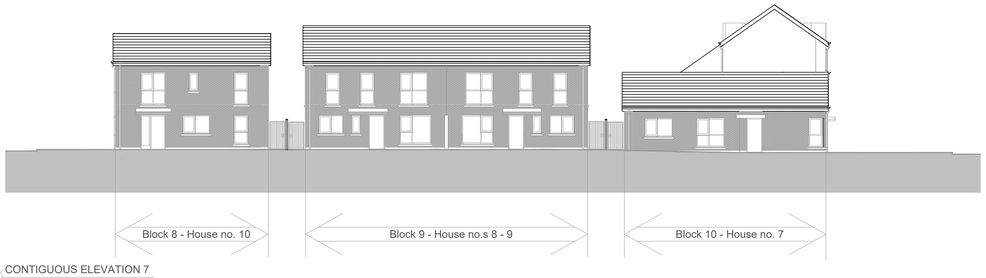

CONTIGUOUS ELEVATION 7

Key Plan
1 : 2000

Not For Construction

Do not scale drawings.
Use figured dimensions only.

Revision Schedule

Rev No.	Rev Description	Rev Date	Issued by	Issued to
P01	Planning Submission	17/07/2026	WCC	WCC

Tionscadal Éireann
Project Ireland
2040

WESTMEATH COUNTY COUNCIL
Comhairle Chontae na hIarmhí

WESTMEATH HOUSING DESIGN TEAM
CIVIC CENTRE, CHURCH ST, ATHLONE, N37 P2T5
Phone: 09064 42100
Web: www.westmeathcoco.ie

PROJECT:
50 No. SOCIAL HOUSING UNITS AT HARBOUR ROAD, MULLINGAR

TITLE:
PROPOSED CONTIGUOUS ELEVATIONS

Drawing No: 139-WCC-ZZ-ZZ-DR-A-2100	**Scale:** 1:200 @ A1	**Designed** NMG
Stage: PLANNING - PART 8	**Datum:** MALIN	**Drawn** AC
Status A2b / **Rev** P01	**Date:** 09/07/26	**Checked** NMG
		Approved -

File Name and Directory:
H:\CAPITAL HOUSING DESIGN TEAM\1-Capital Schemes\139- Harbour Road Mullingar\2. Stage 1\Drawings