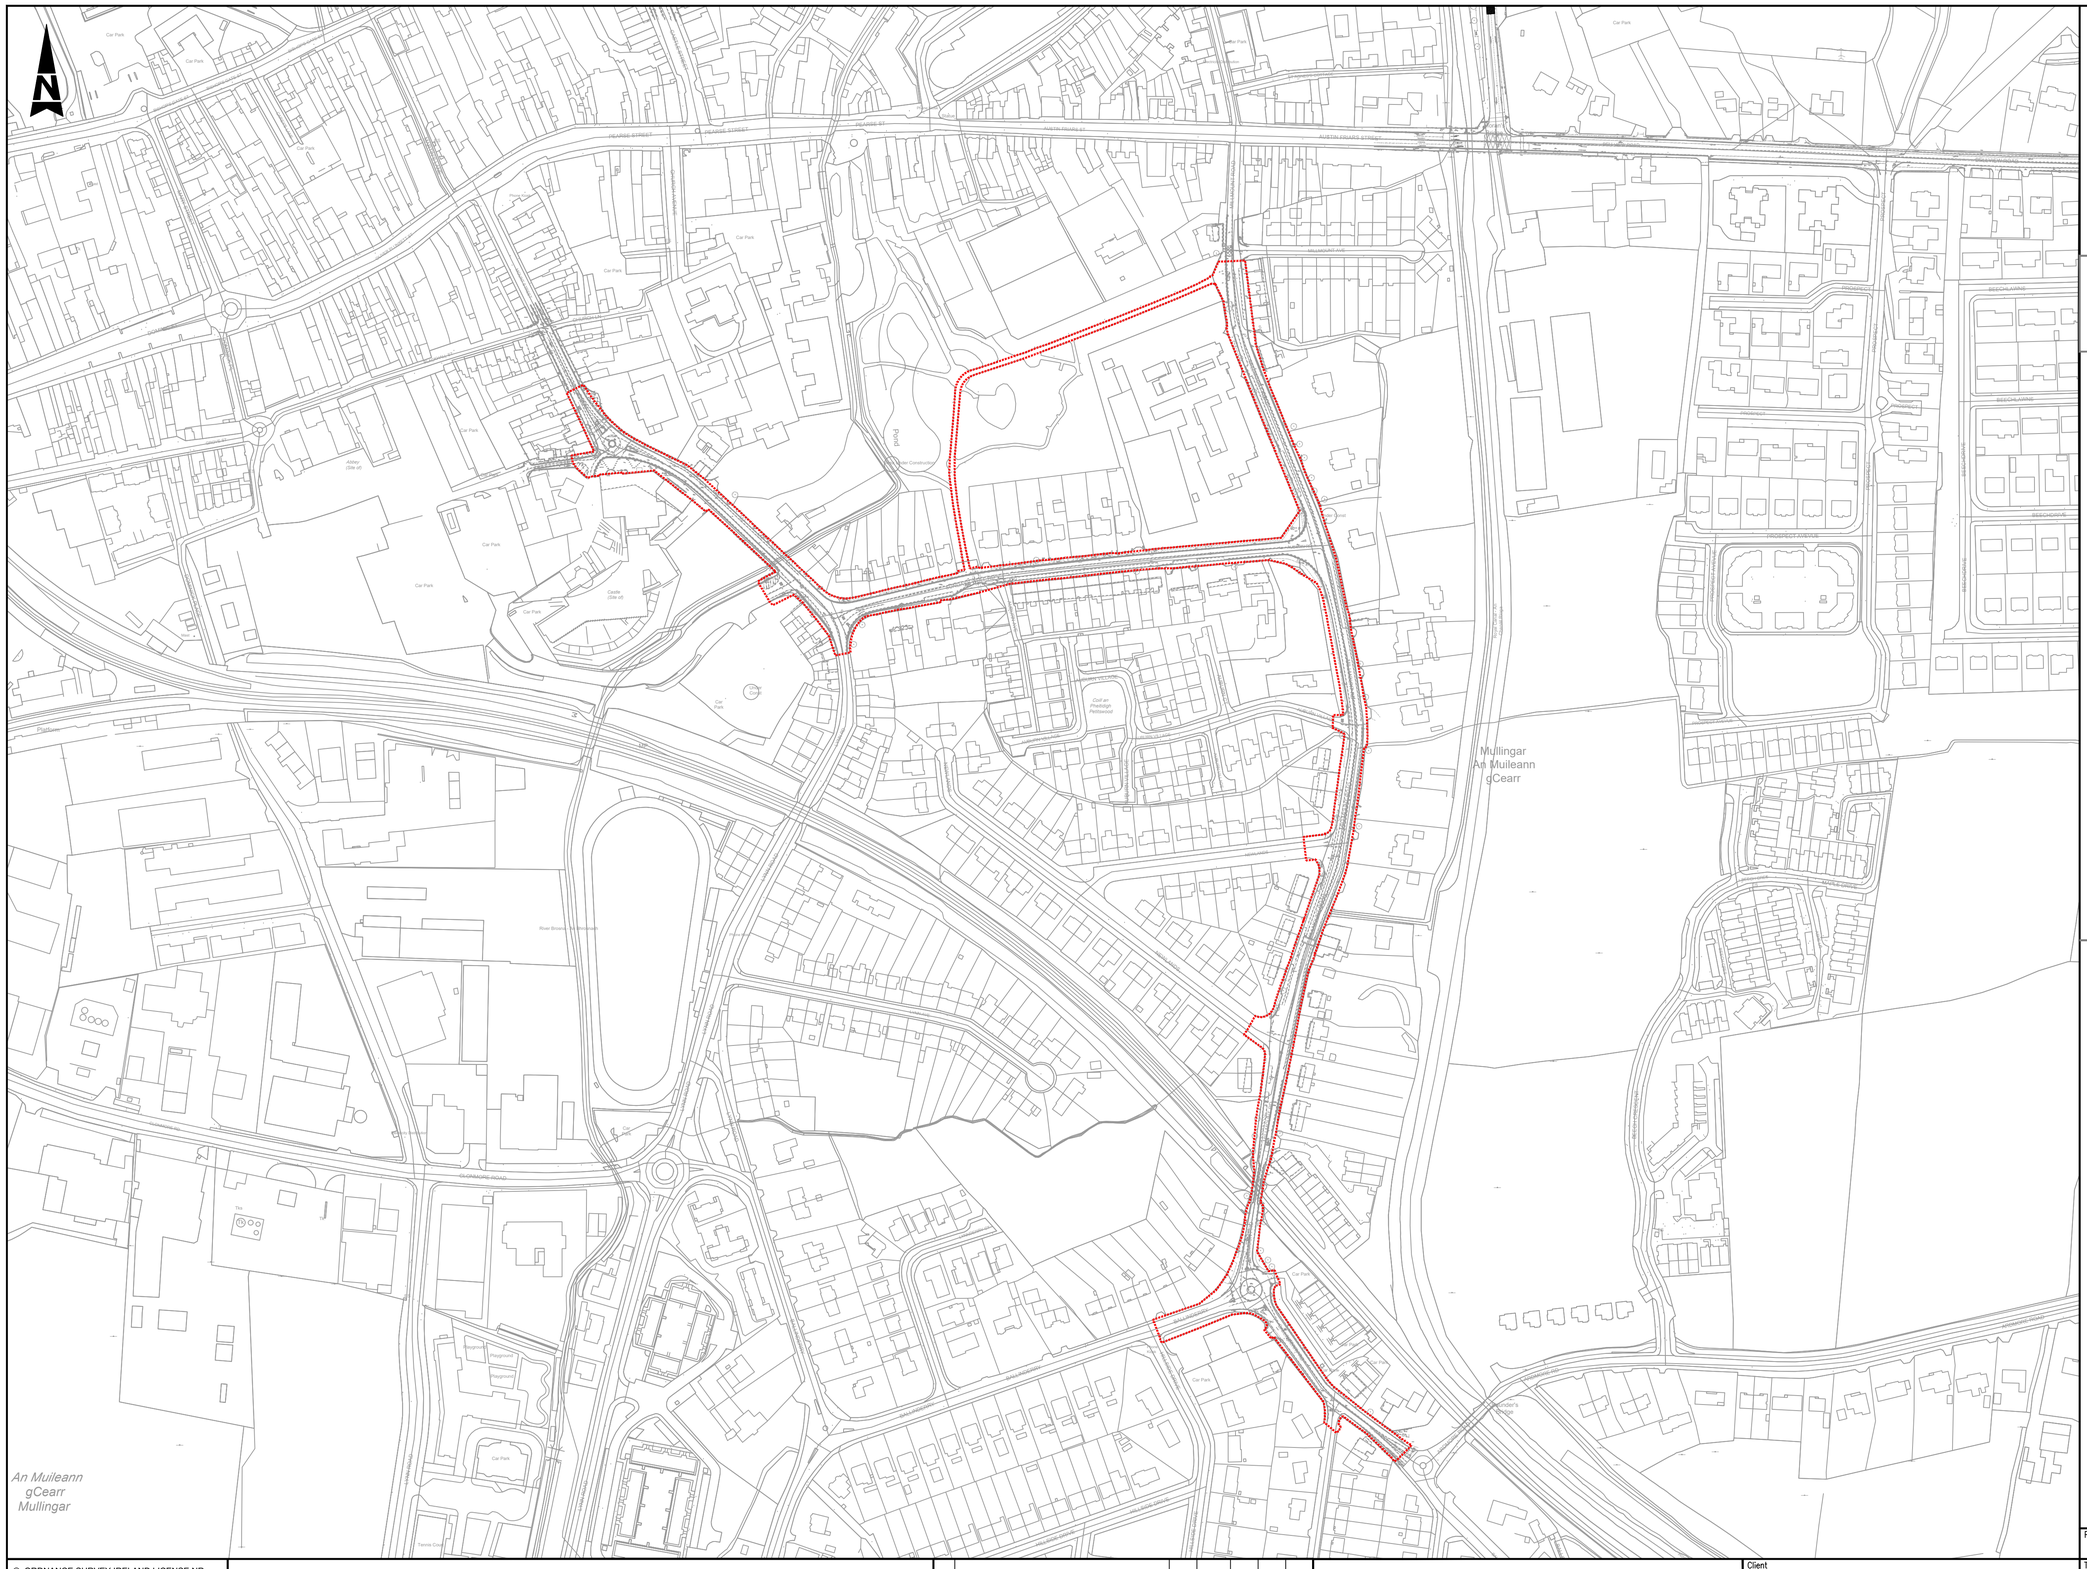

GENERAL NOTES

1. ALL DIMENSIONS ARE IN MILLIMETRES UNLESS NOTED OTHERWISE
2. ONLY WRITTEN DIMENSIONS SHALL BE USED. NO DIMENSIONS SHALL BE SCALED FROM THE DRAWINGS
3. ALL LEVELS ARE IN METRES AND ARE TO MALIN HEAD DATUM
4. ALL COORDINATES ARE IN METRES AND ARE TO IRISH TRANSVERSE MERCATOR
5. DRAWINGS ARE TO BE READ IN CONJUNCTION WITH THE SPECIFICATION

LEGEND

EXTENT OF SCHEME

NTA
Údarás Náisiúnta Iompair
National Transport Authority

WESTMEATH COUNTY COUNCIL
Comhairle Chontae na hIarmhí

Rialtas na hÉireann Government of Ireland
Tionscadal Éireann Project Ireland 2040

A1
0 10 100

DO NOT SCALE

File: 0086409-ATK-XX-XX-DR-CE-900320.dwg
Date: Apr 21, 2026 - 3:35pm Plotted by: SCAN4276

© ORDNANCE SURVEY IRELAND LICENSE NR. AR 0082523. ORDNANCE SURVEY IRELAND & GOVERNMENT OF IRELAND

ATKINS WILL NOT BE HELD LIABLE FOR THE USE OF THIS DATA ON ANY PROJECT OTHER THAN THE PROJECT.

MULLINGAR ACTIVE TRAVEL BUNDLE

Risk Level	
	Atkins Base Line - Low Risk
X	Atkins Sensitive - Medium Risk
	Atkins Private - High Risk
	Client Critical - Already Marked

Rev	Description	By	Date	Chk'd	Rev'd	Auth
C02	FOR REVIEW	DS	21/04/25	TC	SW	SW
C01	FOR REVIEW	DS	05/09/25	TC	SW	SW

AtkinsRéalis

Atkins House, 150-155 Airside Business Park, Swords, Co. Dublin
Tel (+353) 01 810 8000
Fax (+353) 01 810 8001

Unit 2B, 2200 Cork Airport Business Park, Cork
Tel (+353) 021 429 0300
Fax (+353) 021 429 0360

1st Floor Technology House Parkmore Technology Park, Galway
Tel (+353) 091 786 050
Fax (+353) 091 779 830

Client: WESTMEATH COUNTY COUNCIL

Project: MULLINGAR ACTIVE TRAVEL BUNDLE

Purpose: FOR REVIEW

Title: DUBLIN ROAD ACTIVE TRAVEL SCHEME SITE BOUNDARY

Original Scale	Drawn	Checked	Reviewed	Authorised
1:2000 @ A1 1:4000 @ A3	DS Date 21/04/26	TC Date 21/04/26	SW Date 21/04/26	SW Date 21/04/26

Status	Drawing Number	Rev
A2	0086409-ATK-XX-XX-DR-CE-900320	C02

P:\IEDBA\Project-Data\0086409\6 Dwgs-Graphics\61 AutoCad\0086409-ATK-XX-XX-DR-CE-900320.dwg