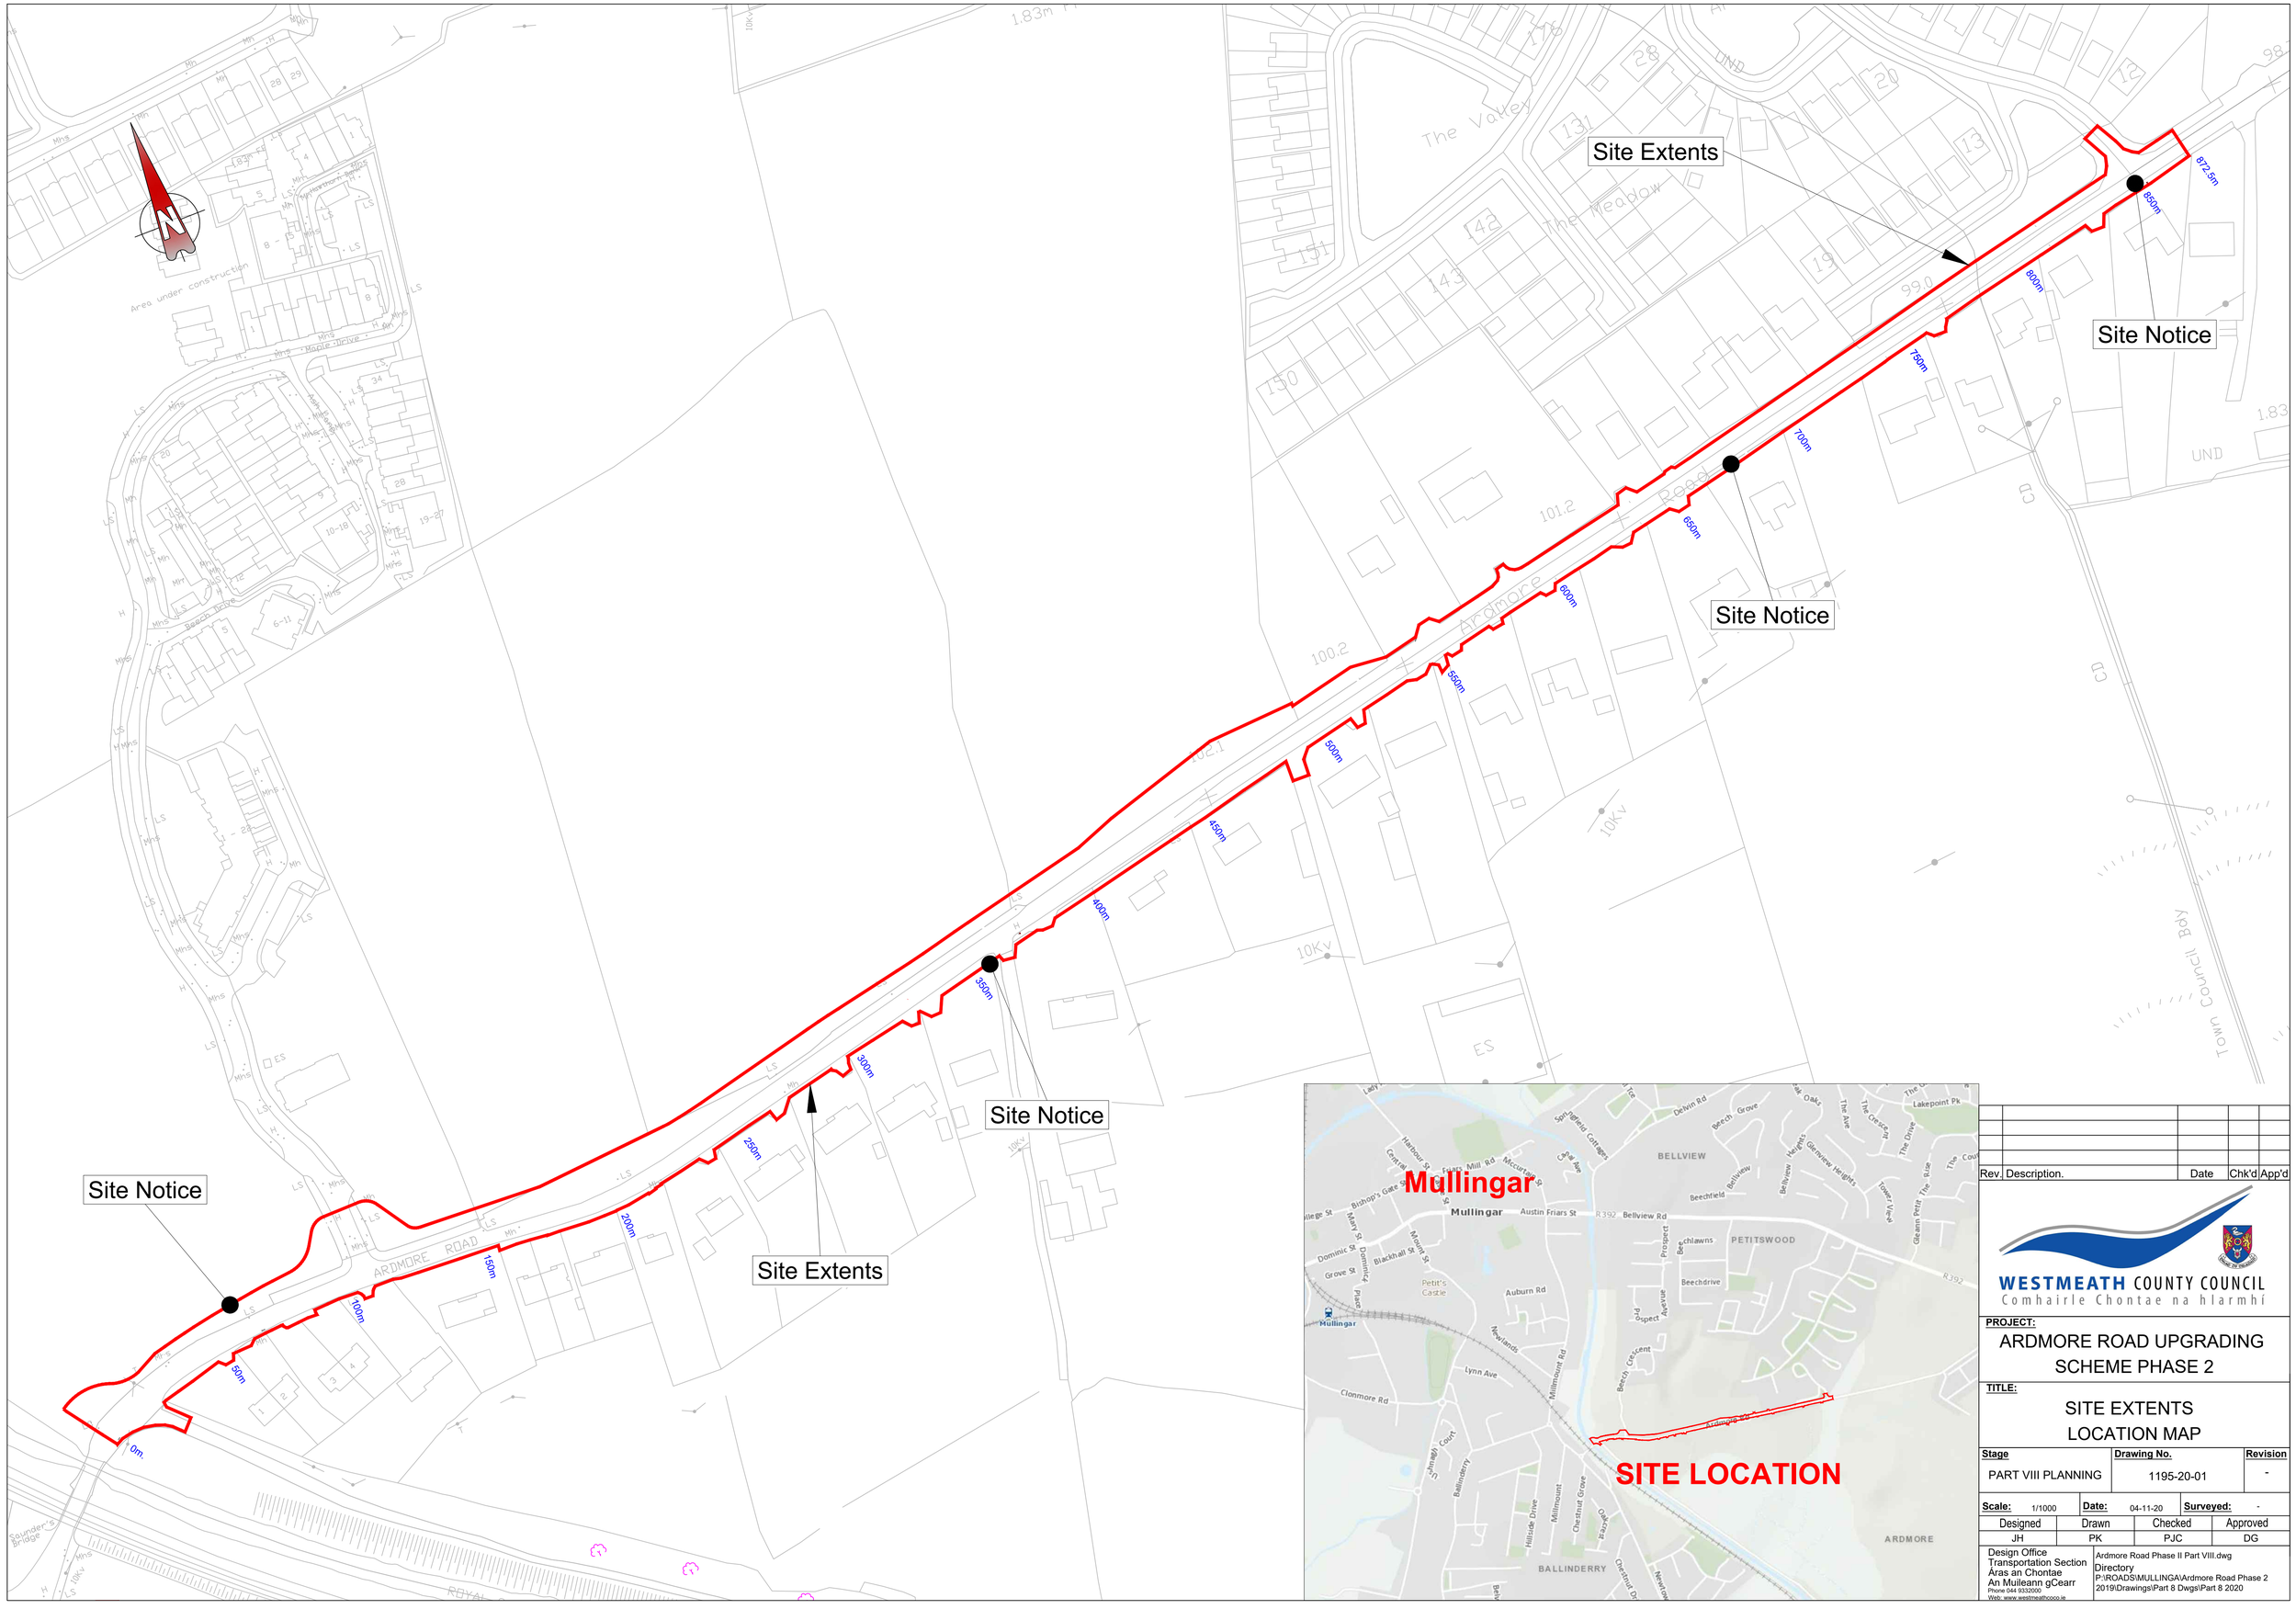

Rev.	Description.	Date	Chk'd	App'd

WESTMEATH COUNTY COUNCIL
Comhairle Chontae na hIarmhí

PROJECT:
ARDMORE ROAD UPGRADING SCHEME PHASE 2

TITLE:
SITE EXTENTS LOCATION MAP

Stage	Drawing No.	Revision
PART VIII PLANNING	1195-20-01	-

Scale:	Date:	Surveyed:
1/1000	04-11-20	-

Designed	Drawn	Checked	Approved
JH	PK	PJC	DG

Design Office
Transportation Section
Áras an Chontae
An Muileann gCearr
Phone 044 9332000
Web: www.westmeathcoco.ie

Ardmore Road Phase II Part VIII.dwg
Directory
P:\ROADS\MULLINGA\Ardmore Road Phase 2 2019\Drawings\Part 8 Dwgs\Part 8 2020

Site Notice

3m Shared Cycleway and Pedestrian lane

Sheet 1 of 3
Start of Scheme

0m

50m

100m

150m

200m

250m

300m

3m Cycleway

2m Footpath

1m Grass Margin

Grass Margin

A

A

6m Carriageway

2m Footpath

Sheet 1 of 3

Sheet 2 of 3

Sheet 1 of 3 Scale 1/500@A1

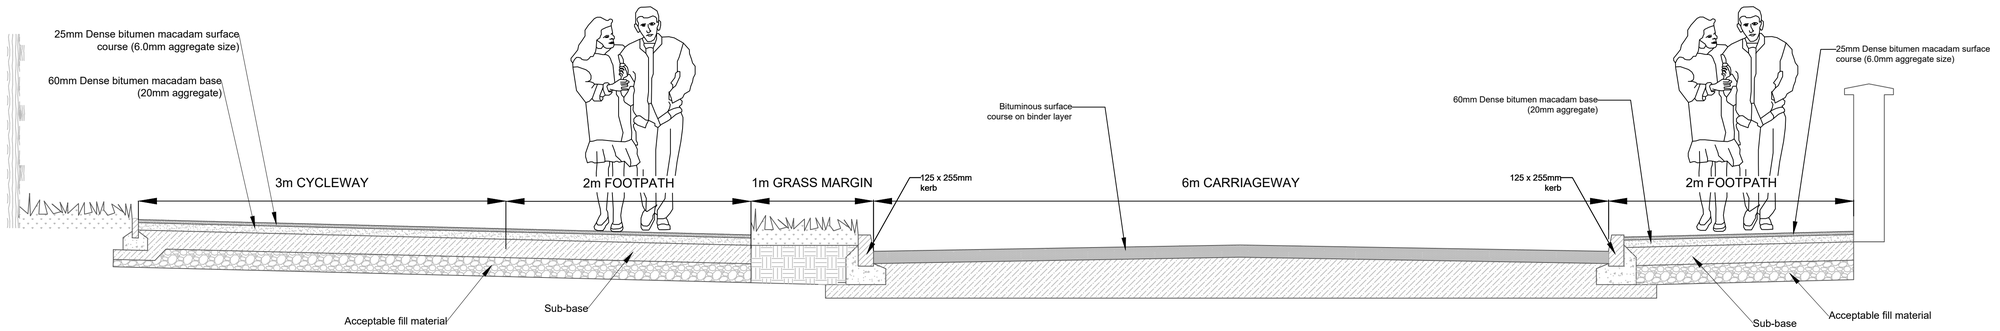

SECTION A-A

Scale : NOT TO SCALE

Legend

- Site Extents
- Carriageway
- Footpath
- Cycleway
- Shared Cycleway and Pedestrian lane
- Grass Margin
- Existing Boundary

Rev.	Description.	Date	Chk'd	App'd

WESTMEATH COUNTY COUNCIL
Comhairle Chontae na hIarmhí

PROJECT:
ARDMORE ROAD UPGRADING SCHEME PHASE 2

TITLE:
PROPOSED PLANS & TYPICAL CROSS SECTIONS (SHEET 01 of 03)

Stage	Drawing No.	Revision
PART VIII PLANNING	1195-20-02	-

Scale:	Date:	Surveyed:
1/500	04-11-20	-

Designed	Drawn	Checked	Approved
JH	PK	PJC	DG

Design Office
Transportation Section
Áras an Chontae
An Muileann gCearr
Phone 044 9332000
Web: www.westmeathcoco.ie

Ardmore Road Phase II Part VIII.dwg
Directory
P:\ROADS\MULLINGA\Ardmore Road Phase 2 2019\Drawings\Part 8 Dwgs\Part 8 2020

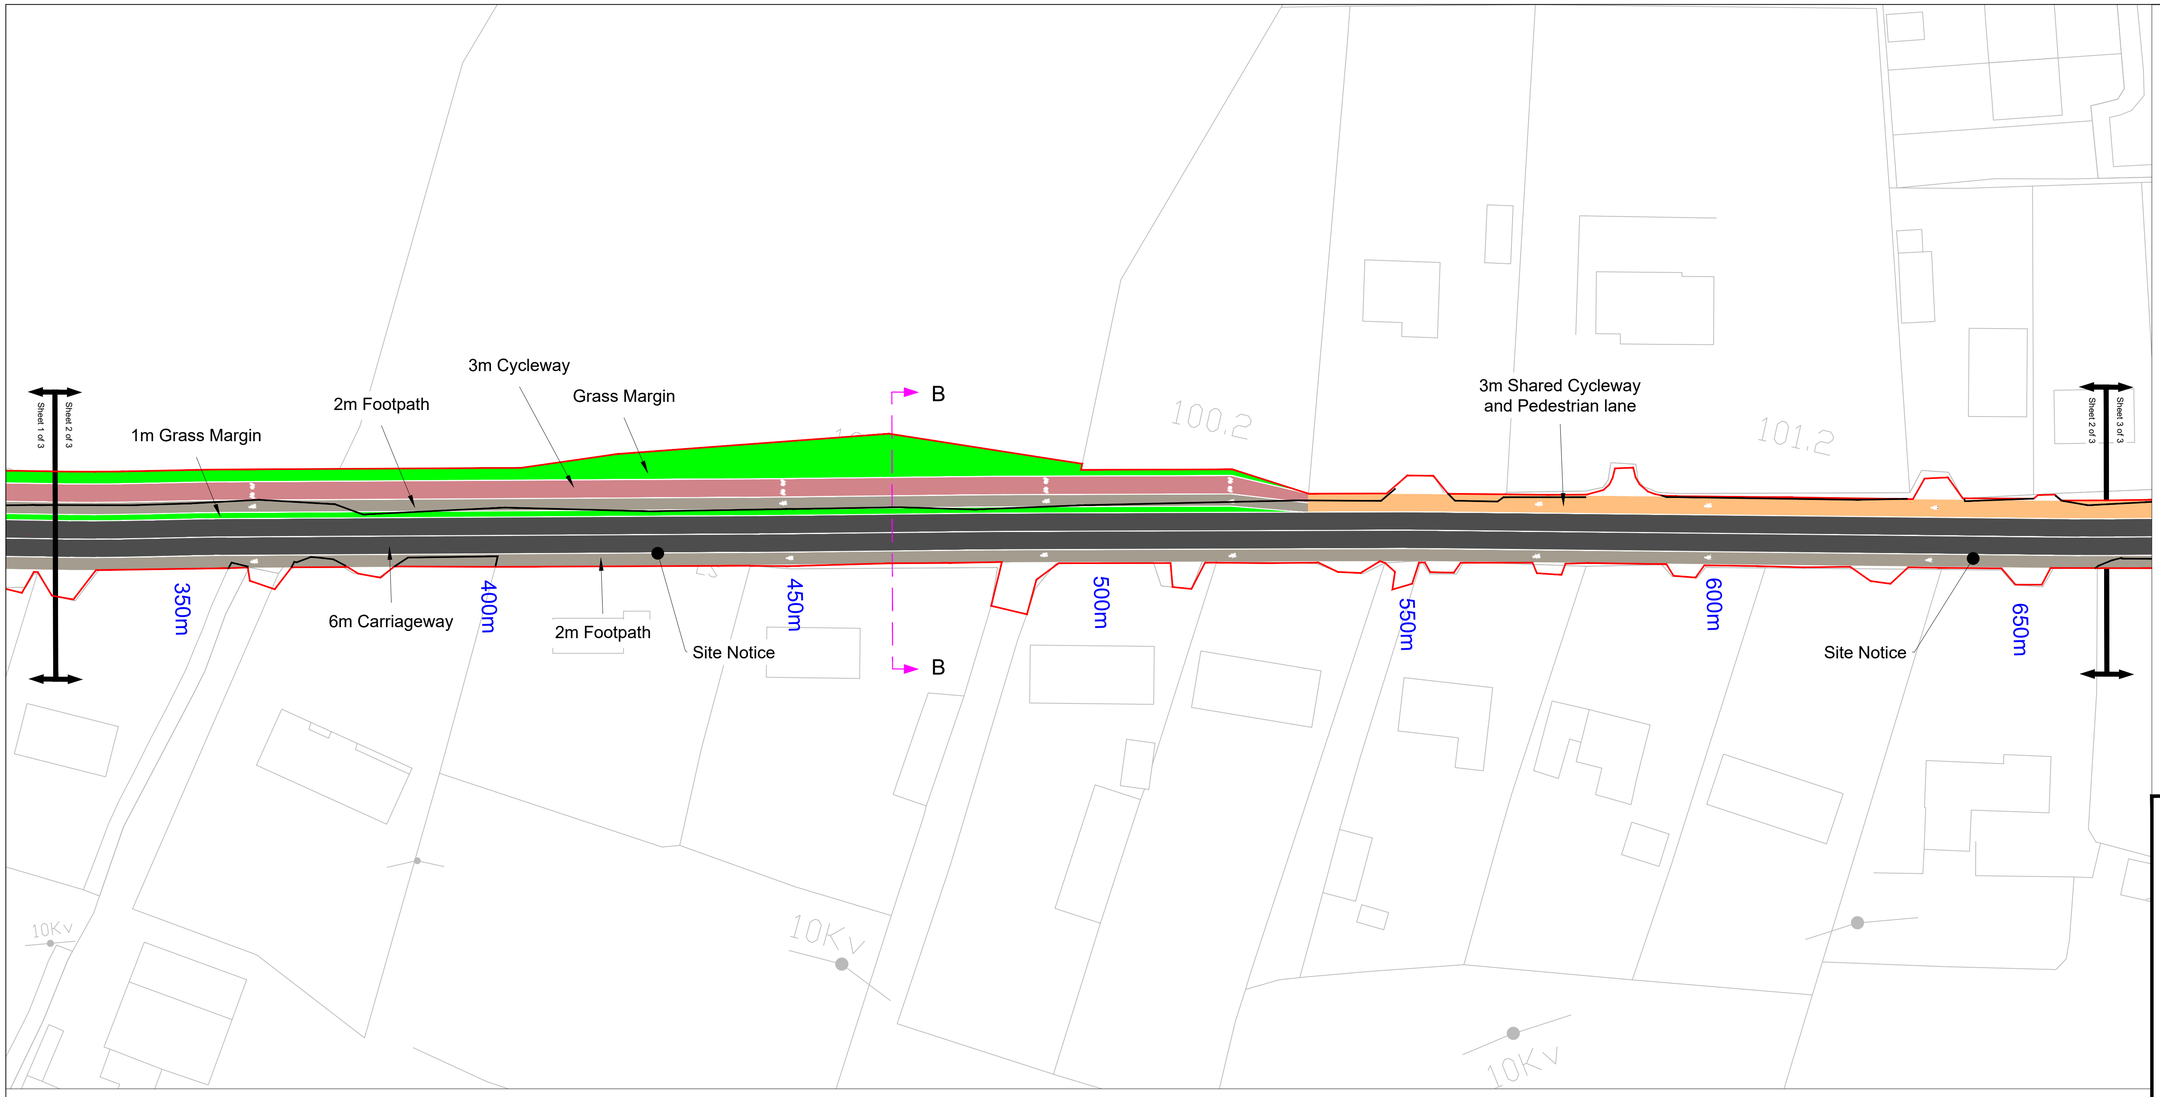

Sheet 2 of 3 Scale 1/500@A1

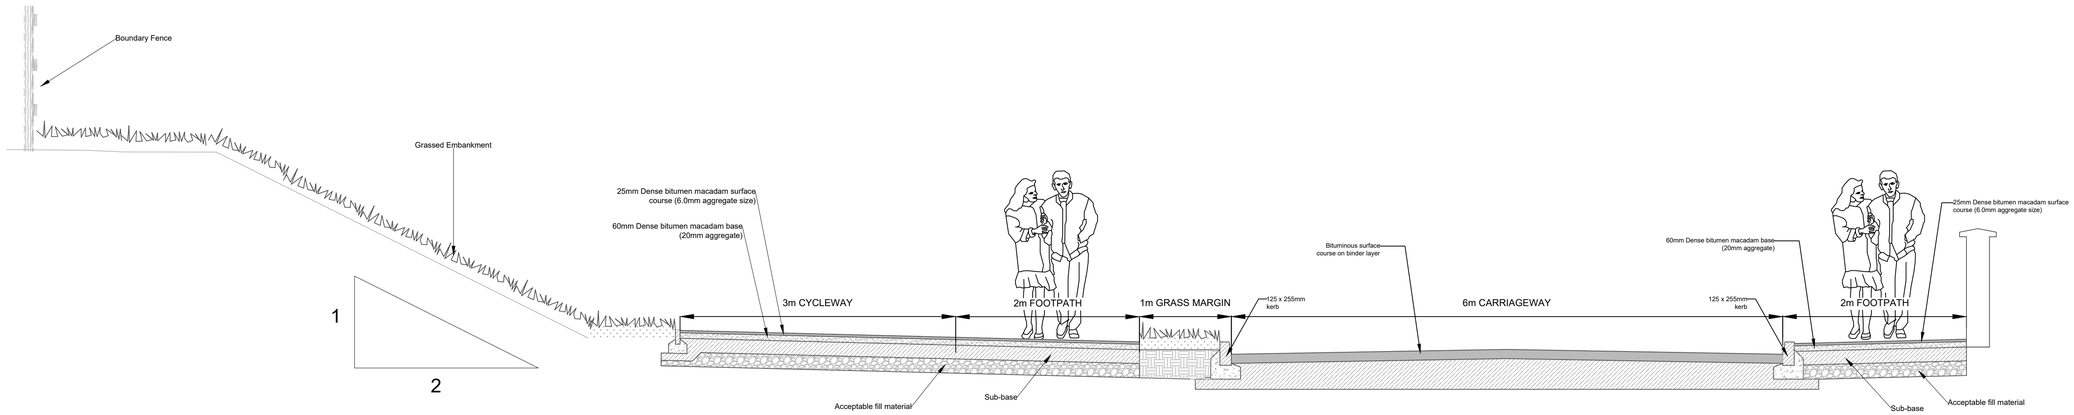

SECTION B-B
Scale : NOT TO SCALE

Legend

- Site Extents
- Carriageway
- Footpath
- Cycleway
- Shared Cycleway and Pedestrian lane
- Grass Margin
- Existing Boundary

Rev.	Description.	Date	Chk'd	App'd

WESTMEATH COUNTY COUNCIL
Comhairle Chontae na hIarmhí

PROJECT:
ARDMORE ROAD UPGRADING SCHEME PHASE 2

TITLE:
PROPOSED PLANS & TYPICAL CROSS SECTIONS (SHEET 02 of 03)

Stage	Drawing No.	Revision
PART VIII PLANNING	1195-20-03	-

Scale:	Date:	Surveyed:
1/500	04-11-20	-

Designed	Drawn	Checked	Approved
JH	PK	PJC	DG

Design Office
Transportation Section
Áras an Chontae
An Muileann gCearr
Phone 044 9332000
Web: www.westmeathcoco.ie

Ardmore Road Phase II Part VIII.dwg
Directory
P:\ROADS\MULLINGA\Ardmore Road Phase 2 2019\Drawings\Part 8 Dwgs\Part 8 2020

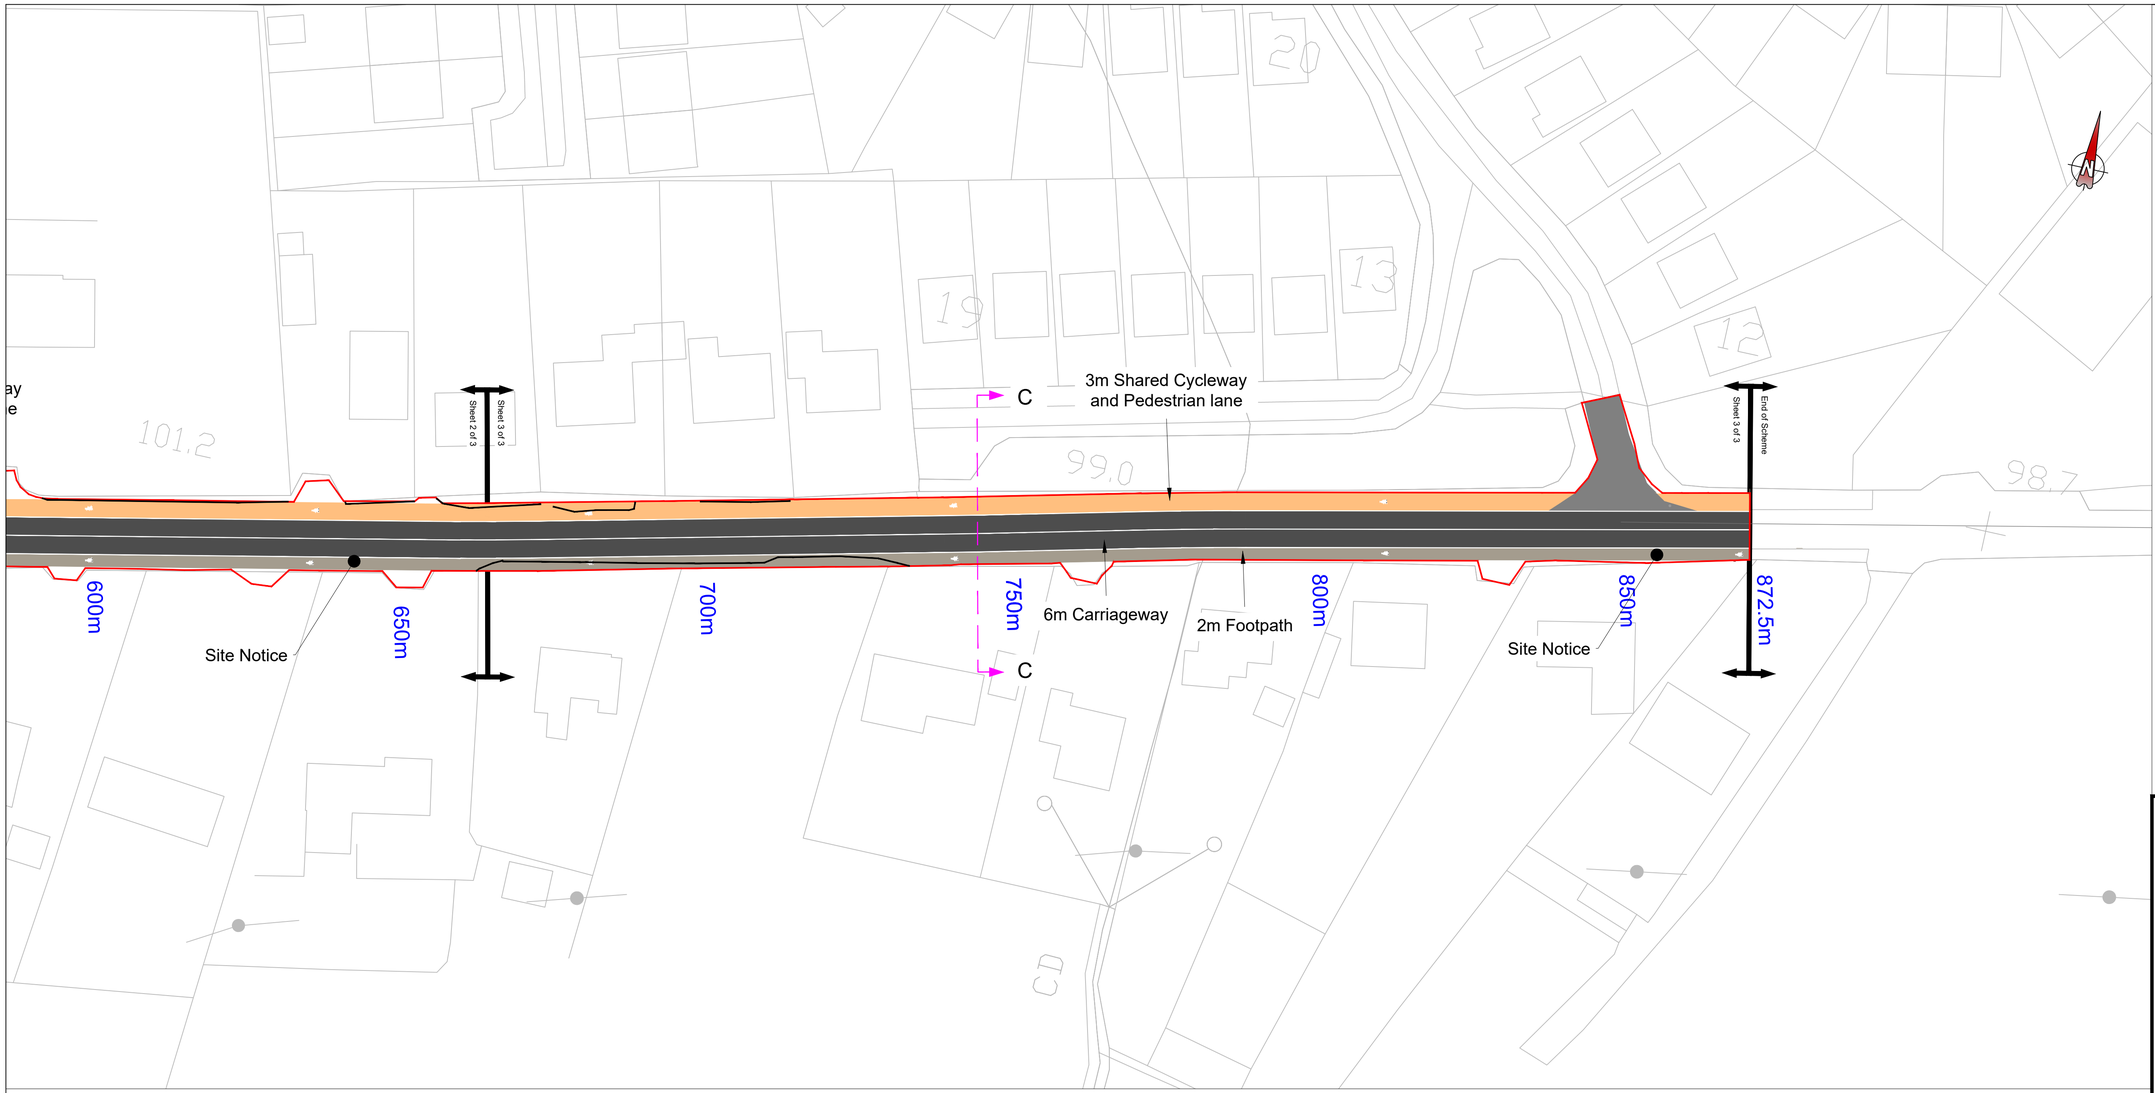

Sheet 3 of 3 Scale 1/500@A1

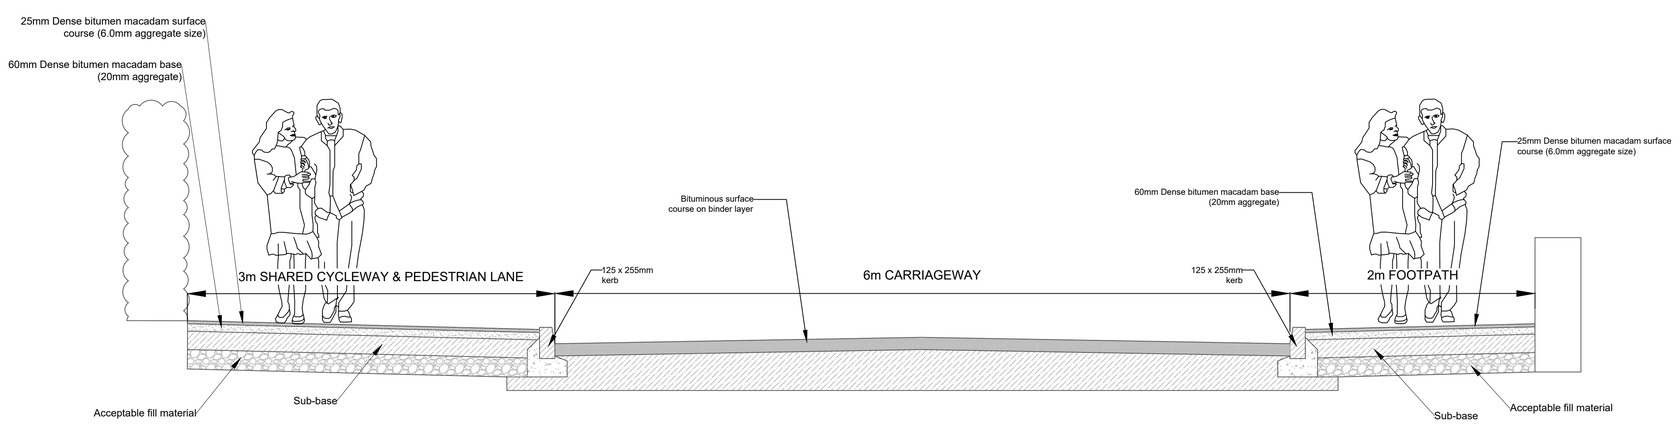

SECTION C-C
Scale : NOT TO SCALE

Legend

- Site Extents
- Carriageway
- Footpath
- Cycleway
- Shared Cycleway and Pedestrian lane
- Grass Margin
- Existing Boundary

Rev.	Description.	Date	Chk'd	App'd

WESTMEATH COUNTY COUNCIL
Comhairle Chontae na hIarmhí

PROJECT:
ARDMORE ROAD UPGRADING SCHEME PHASE 2

TITLE:
PROPOSED PLANS & TYPICAL CROSS SECTIONS (SHEET 03 of 03)

Stage	Drawing No.	Revision
PART VIII PLANNING	1195-20-04	-

Scale:	Date:	Surveyed:
1/500	04-11-20	-

Designed	Drawn	Checked	Approved
JH	PK	PJC	DG

Design Office
Transportation Section
Áras an Chontae
An Muileann gCearr
Phone 044 9332000
Web: www.westmeathcoco.ie

Ardmore Road Phase II Part VIII.dwg
Directory
P:\ROADS\MULLINGA\Ardmore Road Phase 2 2019\Drawings\Part 8 Dwgs\Part 8 2020