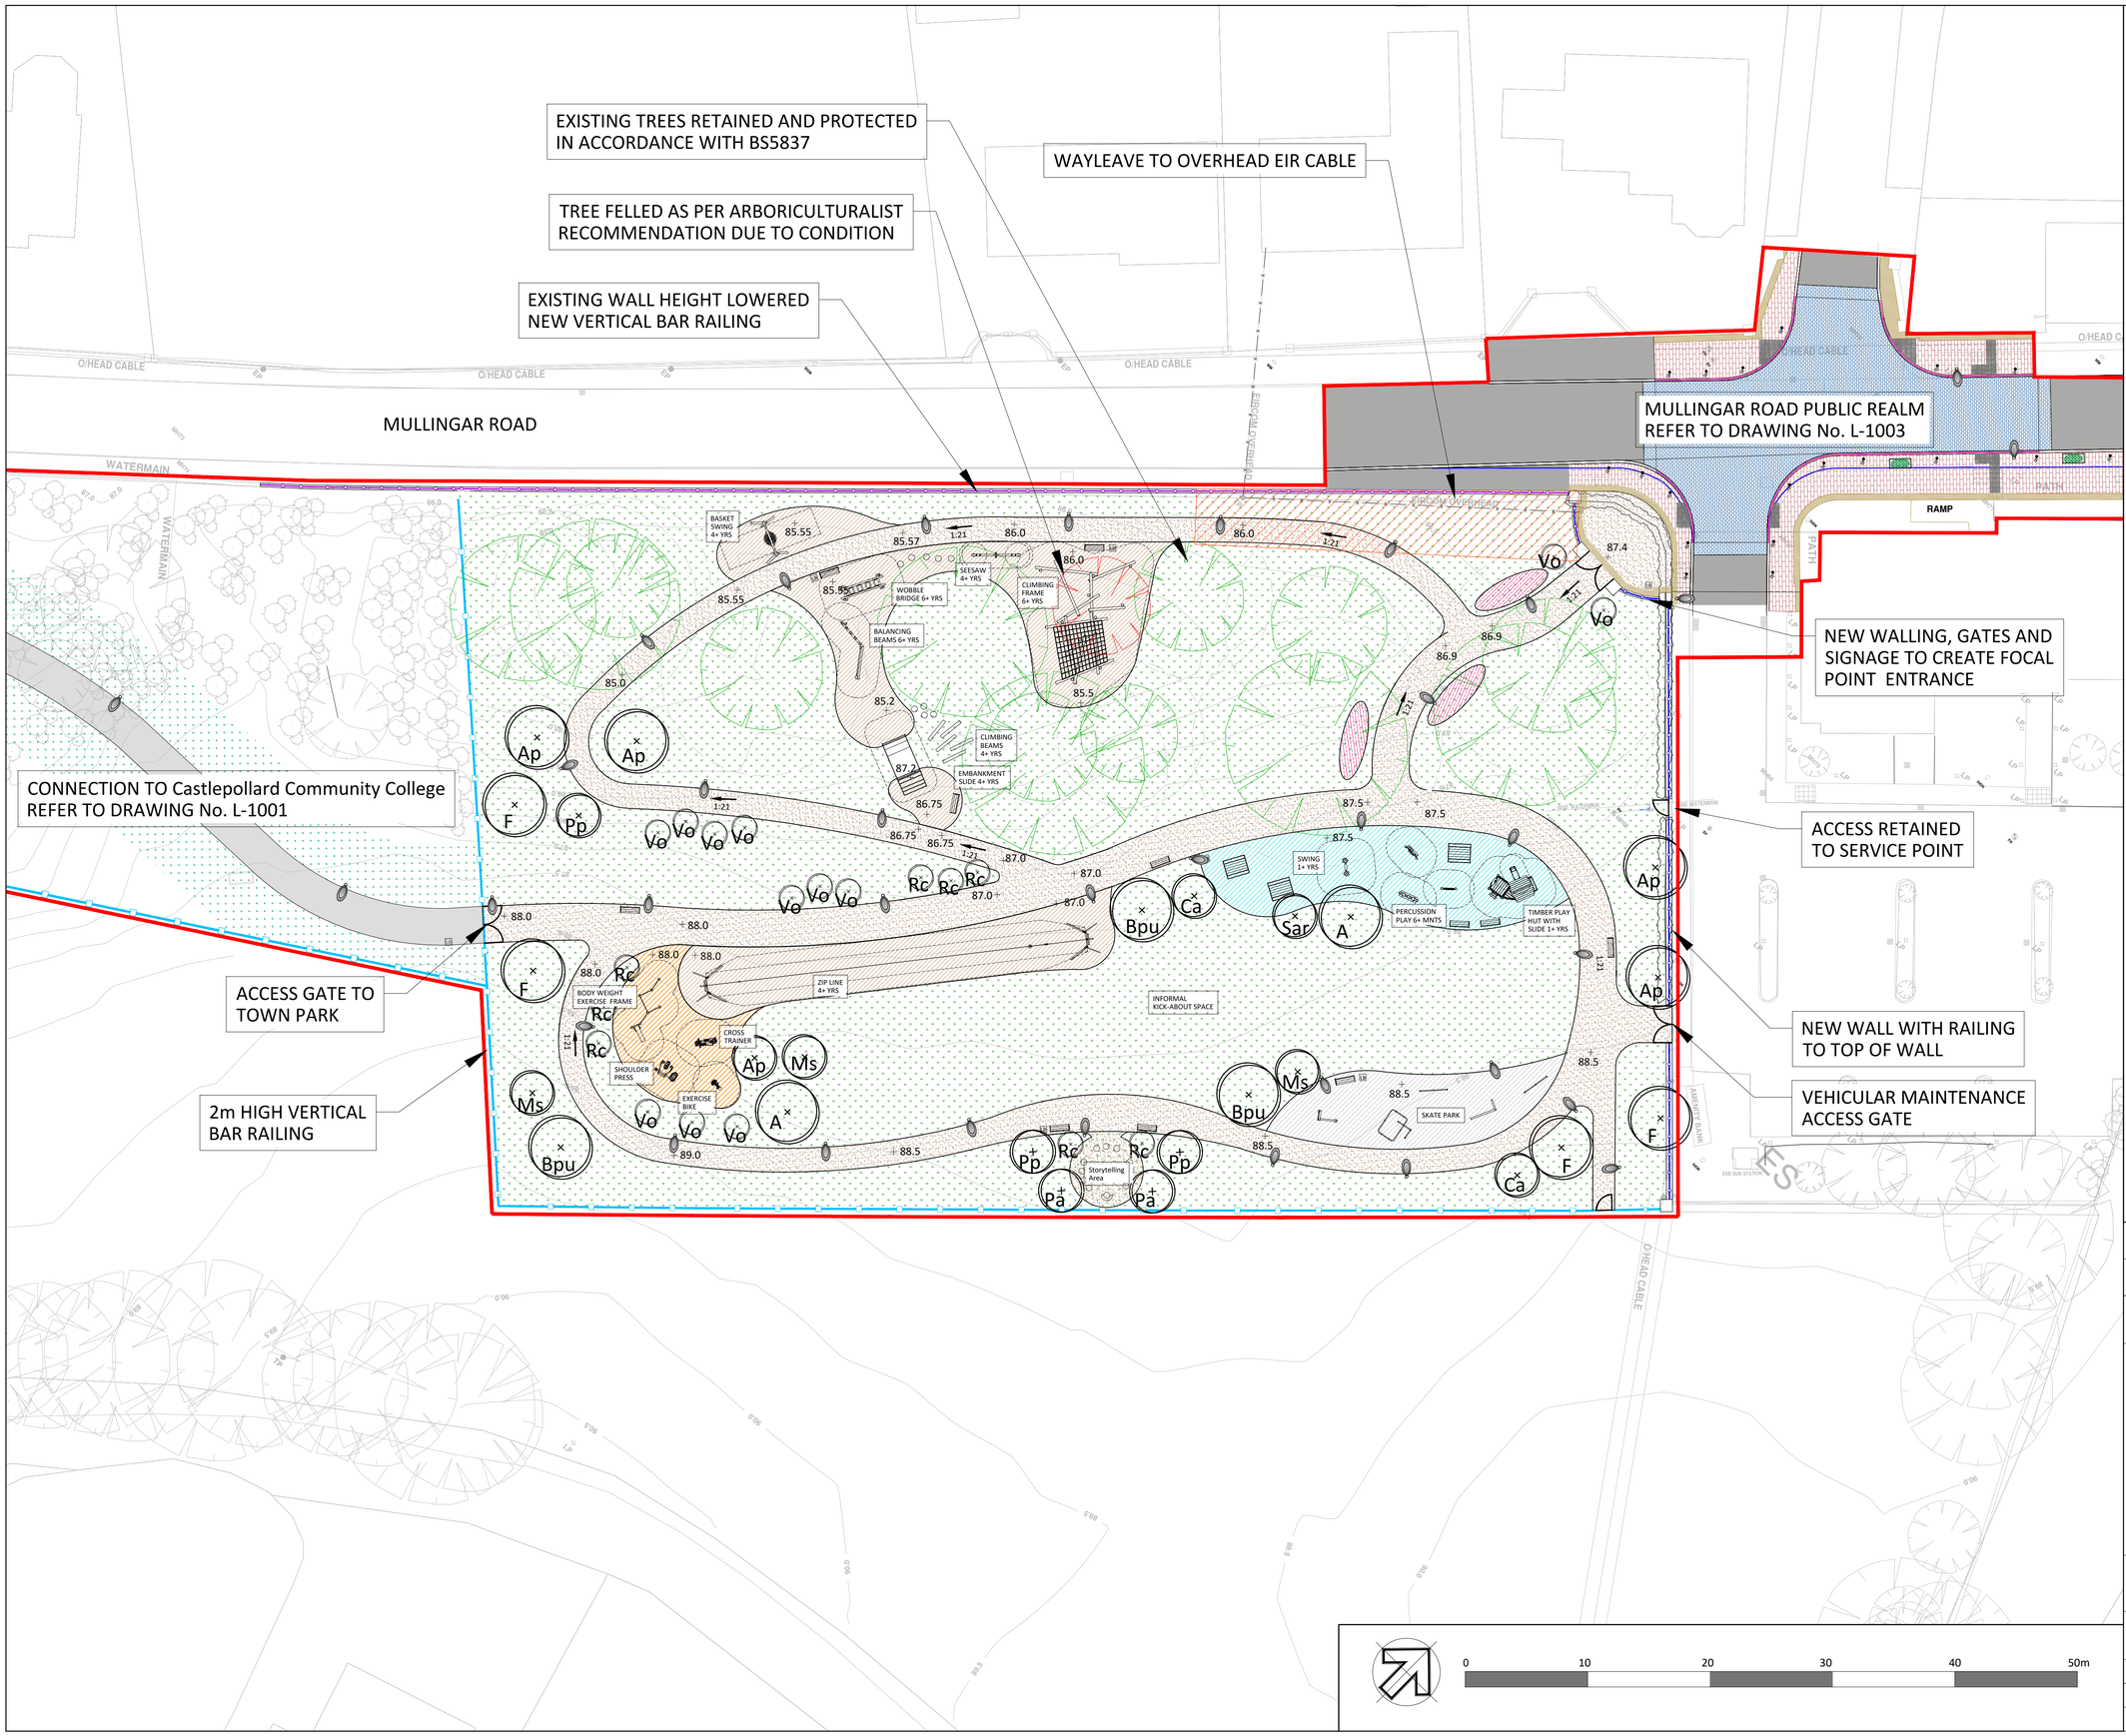

LEGEND

Application Boundary

Existing trees to be retained
Refer to Tree Survey Report and Tree Development Impact drawing

PAVING

Natural Stone Sett Edge
Colour: Silver Grey Mix

Resin Bound Gravel Path with Aluminium Edging
Colour: Buff

Safety Surfacing to Toddler Play Area with Aluminium Edging
Colour: Blue

Safety Surfacing to Exercise Equipment Area with Aluminium Edging
Colour: Orange

Rubber Bark Safety Surface to Adventure Play area with Aluminium Edging Colour: Brown

Concrete Surfacing to Skate Park with Aluminium Edging
Finish: Smooth

Asphalt Path with Aluminium Edging

WALLS, RAILINGS AND GATES

New Block Work Wall & Pillars, Pebble Dashed Render, Concrete Coping and Vertical Bar Steel Railing
Size: Pillar Height 2.2m Wall Height 0.9m, Railing Height 1.1m. Total Height 2m
Colour: Railing to be painted black & pebble dash mid grey

Existing Concrete Wall lowered in height and made good, Pebble Dashed Render, Concrete Coping and Vertical Bar Steel Railing
Size: Wall Height 0.9m, Railing Height 1.1m. Total Height 2m
Colour: Railing to be painted black & pebble dash mid grey

Fence
Size: 2.0m High Vertical Bar Metal Boundary Fence. Colour: Black

Steel Double Leaf Gate
2.0m high double leaf powder coated entrance gate. Colour: Black

Steel Single Leaf Gate
Self closing, anti slam 2.0m high single leaf powder coated gate. Colour: Black

FURNITURE AND EQUIPMENT

Litter Bin

Steel and Timber Bench

Steel and Timber Picnic Bench

Lighting Column refer to M+E Drawings for further detail

Toddler Play and Sensory Equipment

Timber Adventure Equipment

Embankment Slide

Exercise Equipment

Skate Park Equipment

Timber Seating to Story Telling / Quiet Area

SOFTWORKS

Trees

Tree Tag	Species	Girth	Height	Spec
A	Aesculus hippocastanum	16-18cm	4.5m	2m Clear Stem 3xtr. (WRB)
Ap	Acer platanoides	16-18cm	4.5m	2m Clear Stem 3xtr. (WRB)
Bpu	Betula pubescens	16-18cm	4.5m	2m Clear Stem 3xtr. (WRB)
Ca	Corylus avellana	16-18cm	4.5m	2m Clear Stem 3xtr. (WRB)
Cm	Crataegus monogyna	16-18cm	4.5m	2m Clear Stem 3xtr. (WRB)
F	Fagus sylvatica	16-18cm	4.5m	2m Clear Stem 3xtr. (WRB)
Ms	Malus sylvestris	16-18cm	4.5m	2m Clear Stem 3xtr. (WRB)
Pa	Prunus avium	16-18cm	4.5m	2m Clear Stem 3xtr. (WRB)
Pp	Prunus padus	16-18cm	4.5m	2m Clear Stem 3xtr. (WRB)
Pc	Pyrus calleryana Chanticleer	16-18cm	5m	2m Clear Stem 3xtr. (WRB)
Sar	Sorbus aria	16-18cm	4.5m	2m Clear Stem 3xtr. (WRB)
Sau	Sorbus aucuparia	16-18cm	4.5m	2m Clear Stem 3xtr. (WRB)

Specimen Shrubs

Shrub Tag	Species	Stock	Height	Spec
Rc	Rosa canina	C15	1.5m+	Multi-stem
Vo	Viburnum opulus	C15	1.5m+	Multi-stem

Grass Seeding

Seed mix - Sowing rate: 35g/m2
30% Strong Creeping Red Fescue
20% Fescue Chewings
7.5% Browntop Bentgrass
25% Dwarf Perennial Ryegrass
12.5% Smooth Stalked Meadow Grass
5% White Clover

Bulbs within Grass

Species	Stock	Spec	Density	% Mix
Crocus speciosus	Bulb	5-7cm	25/sqm	16
Crocus biflorus 'Blue Pearl'	Bulb	5-7cm	25/sqm	16
Crocus 'Snow Bunting'	Bulb	5-7cm	25/sqm	16
Crocus × luteus 'Golden Yellow'	Bulb	5-7cm	25/sqm	16
Crocus tommasinianus	Bulb	5-7cm	25/sqm	16
Galanthus nivalis	Bulb	4-5cm	25/sqm	20

Bulbs to be naturally scattered across area by scattering bulbs from 1.5m height within areas indicated on General Arrangement and planted where they land.

Revision Details	By / Check	Date	Rev
Planning Issue	LR / BM	Feb 2022	X

Status: PLANNING

Park Hood
Chartered Landscape Architects
Hawarden House, 163 Upper Newtownards Road, Belfast, BT4 3HZ
T: +44 (0)28 9029 8020 E: info@parkhood.com parkhood.com

Client : Westmeath County Council

Project: Castlepollard Regeneration Project
Castlepollard, Westmeath

Title: Landscape Plan - Town Park

Scale@A1: 1:250 **Date:** February 2022

Dwg.no: 7192-L-1002