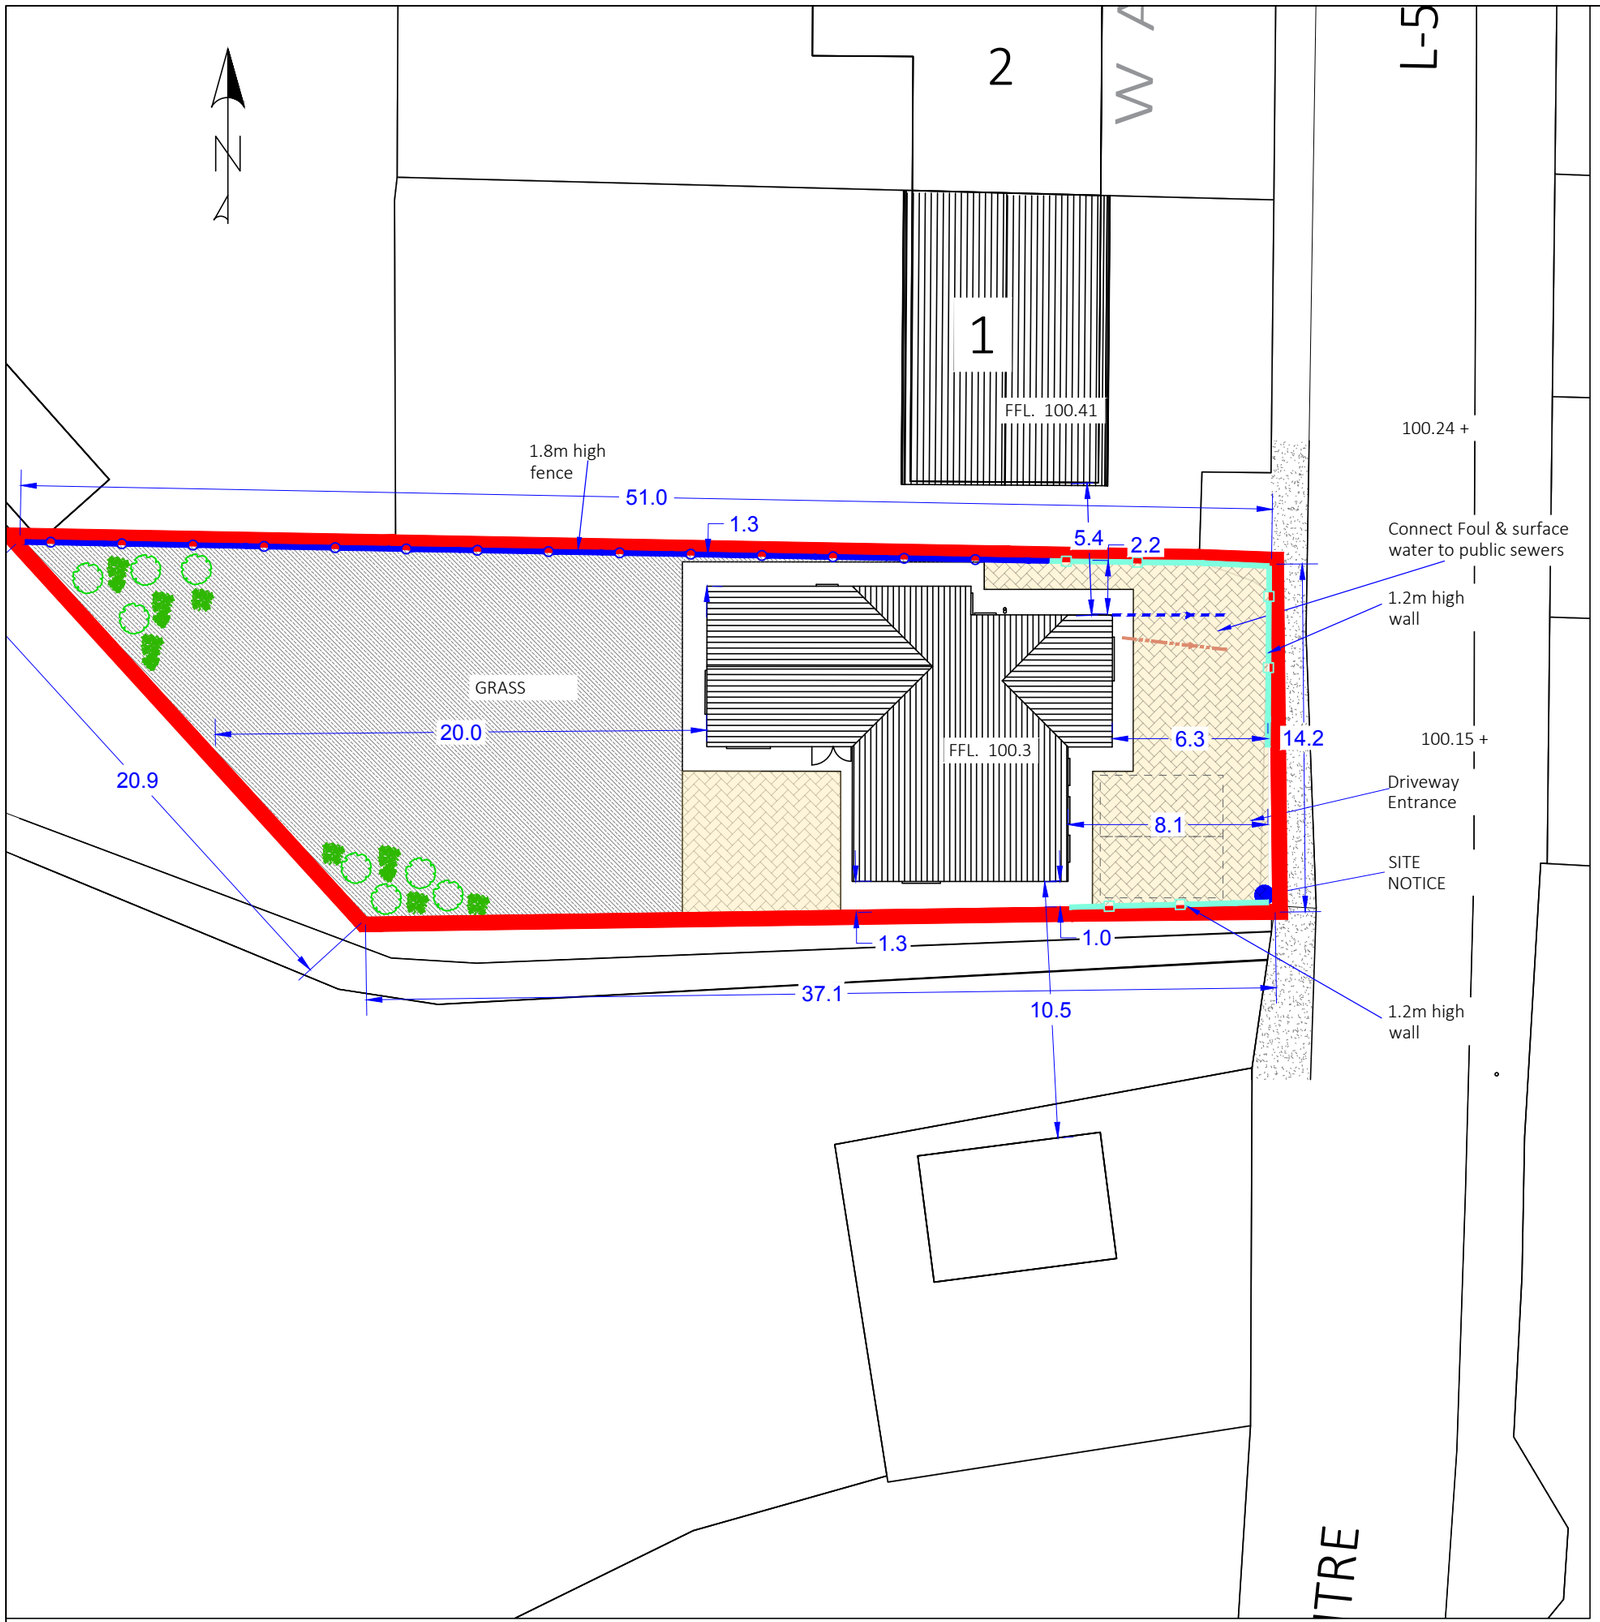

Site Layout scale 1:250

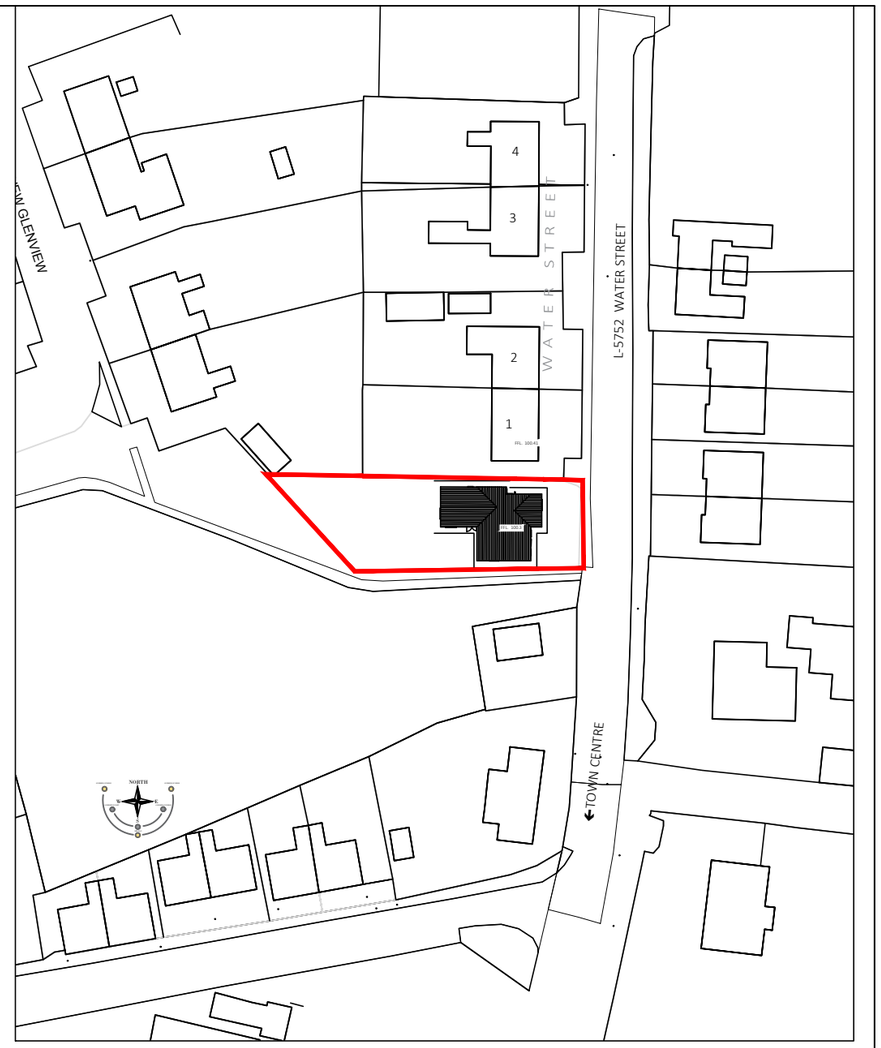

Site Location Map scale 1:1000 *OS Sheet 2428B*

Legend

- Site Boundary
- 1.8m high post & panel fence
- 1.2m high wall, plastered & capped

REV.	DESCRIPTION.	DATE.	BY.

FUNDED BY THE IRISH GOVERNMENT UNDER REBUILDING IRELAND, ACTION PLAN FOR HOUSING AND HOMELESSNESS

WESTMEATH HOUSING DESIGN TEAM
WESTMEATH COUNTY COUNCIL,
CIVIC CENTRE, CHURCH ST,
ATHLONE, N37 P2T5
Phone: 0906442100
Web: www.westmeathcoco.ie

PROJECT:
CONSTRUCTION OF 1 HOUSE AT WATER STREET, CASTLEPOLLARD

TITLE:
PROPOSED SITE LAYOUT & LOCATION MAP

Scale:	Datum:	Date:
AS SHOWN		17/5/22

Drawing No.	Stage	Revision
125_03_001	PART VIII	

Surveyed	Drawn	Checked	Approved
CH & MK	CH	PH	PH

FILE NAME AND DIRECTORY:
Proposed Site Layout.dwg
H:\CAPITAL HOUSING DESIGN TEAM\1-Capital Schemes\125-Water Street Boyce\Drawings\Part 8

© Ordnance Survey Ireland/Government of Ireland 2021/OSi_NMA_287